




Between pitches safety fence

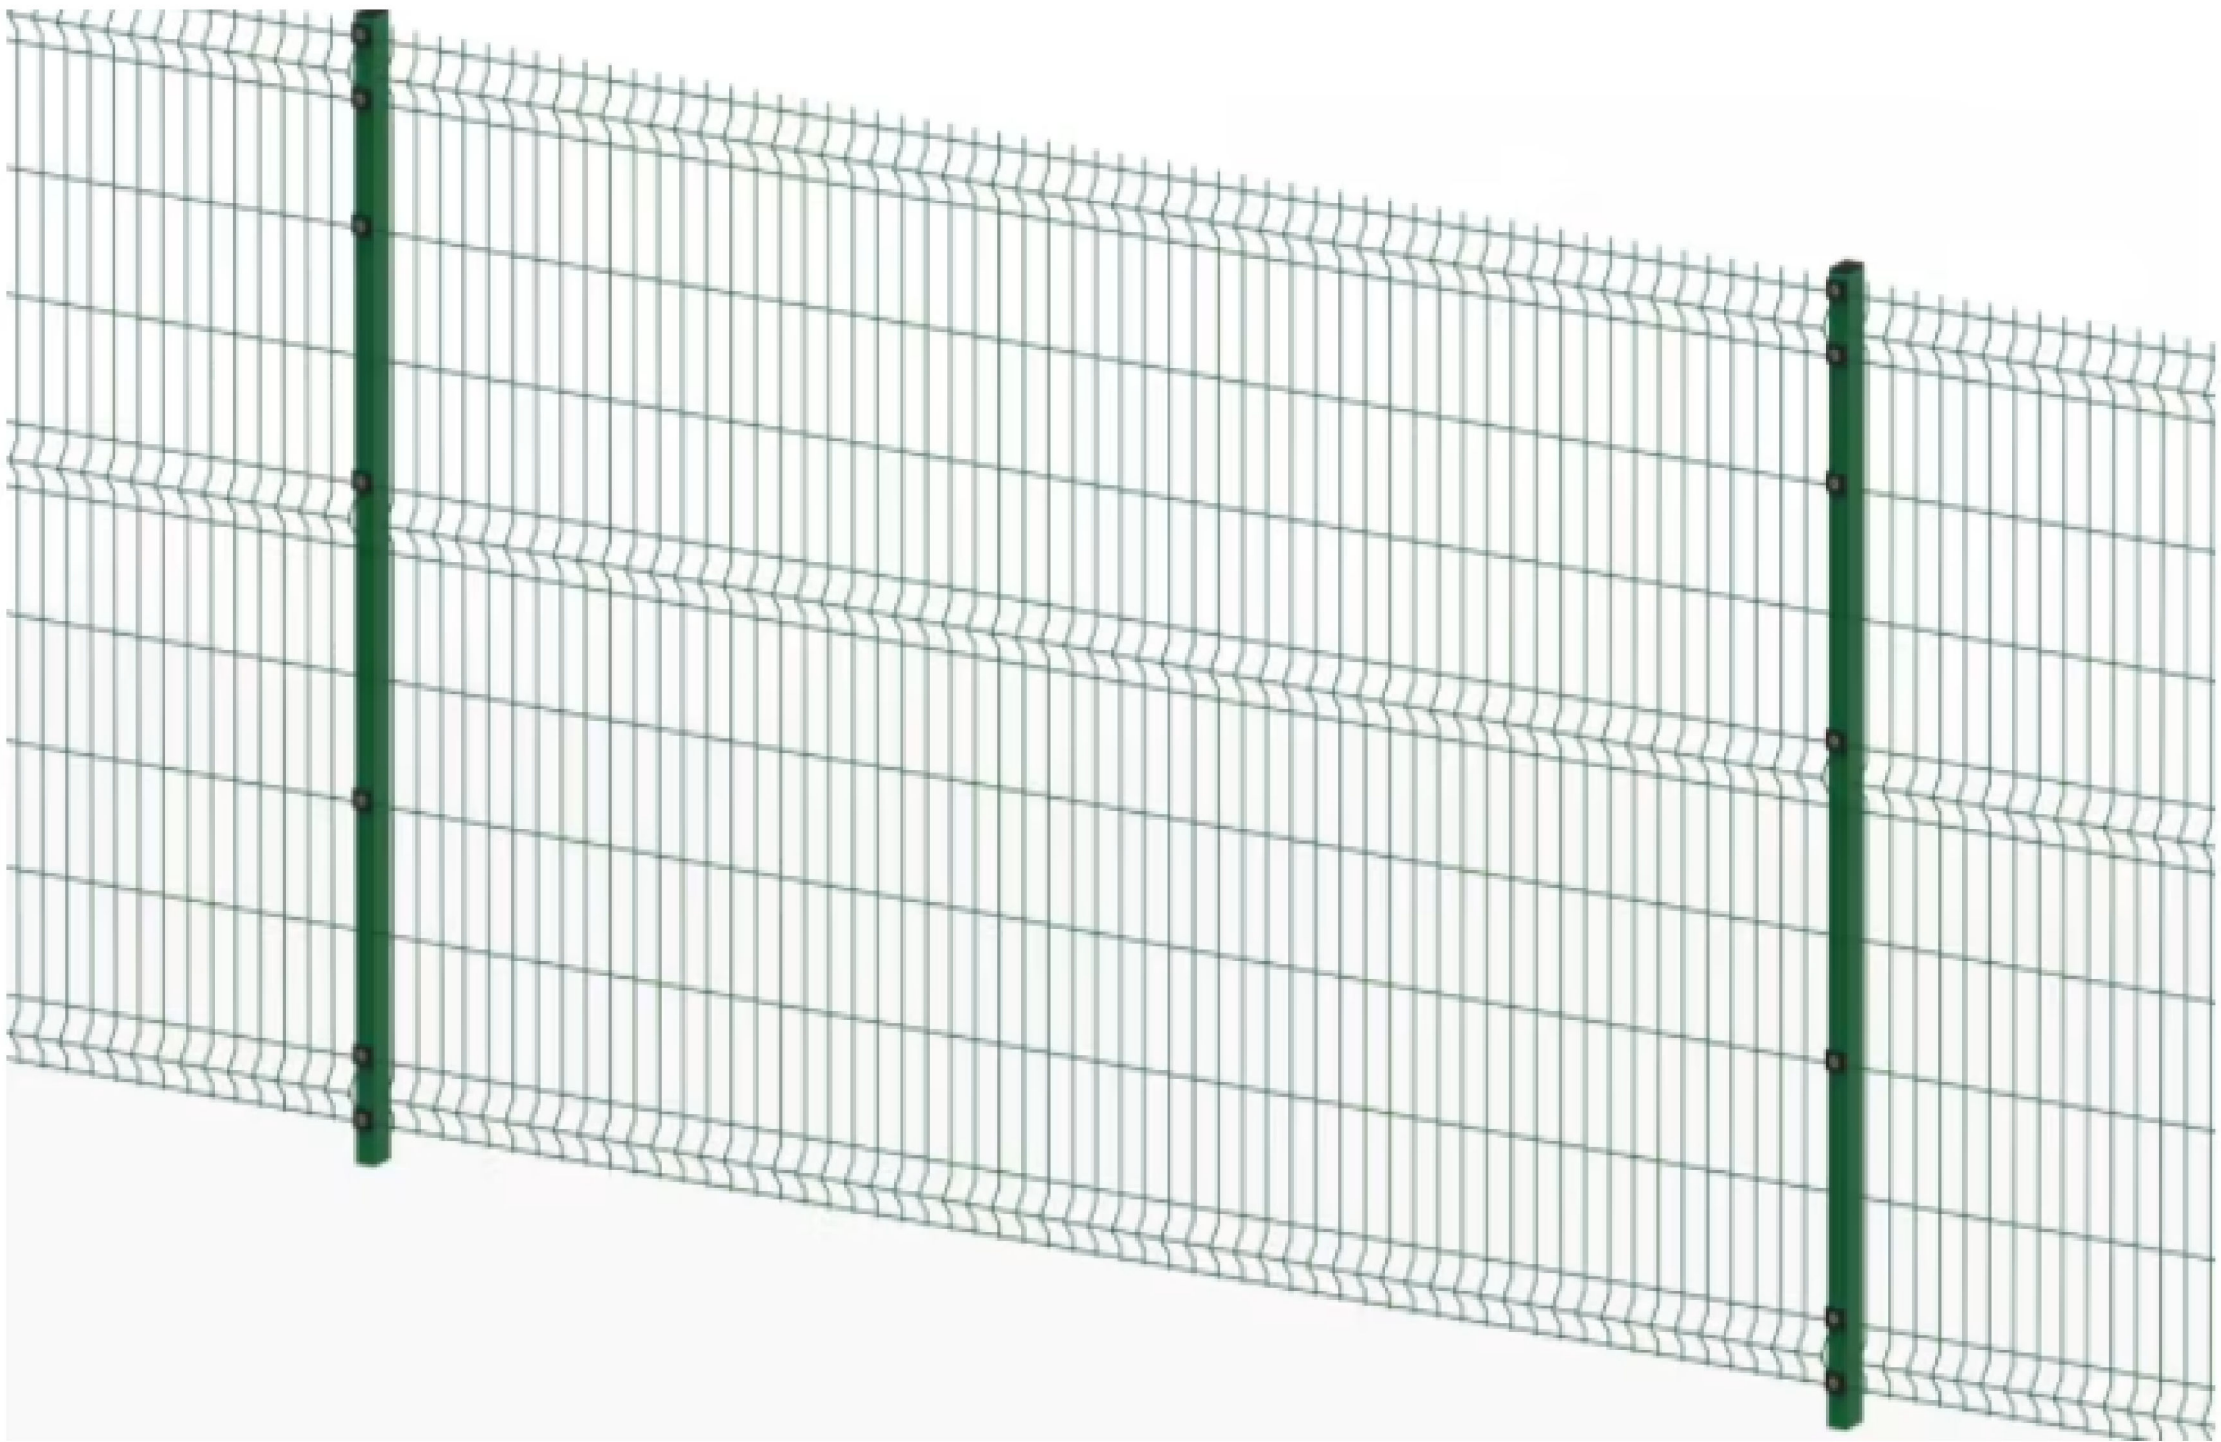

Pitch side spectator rail

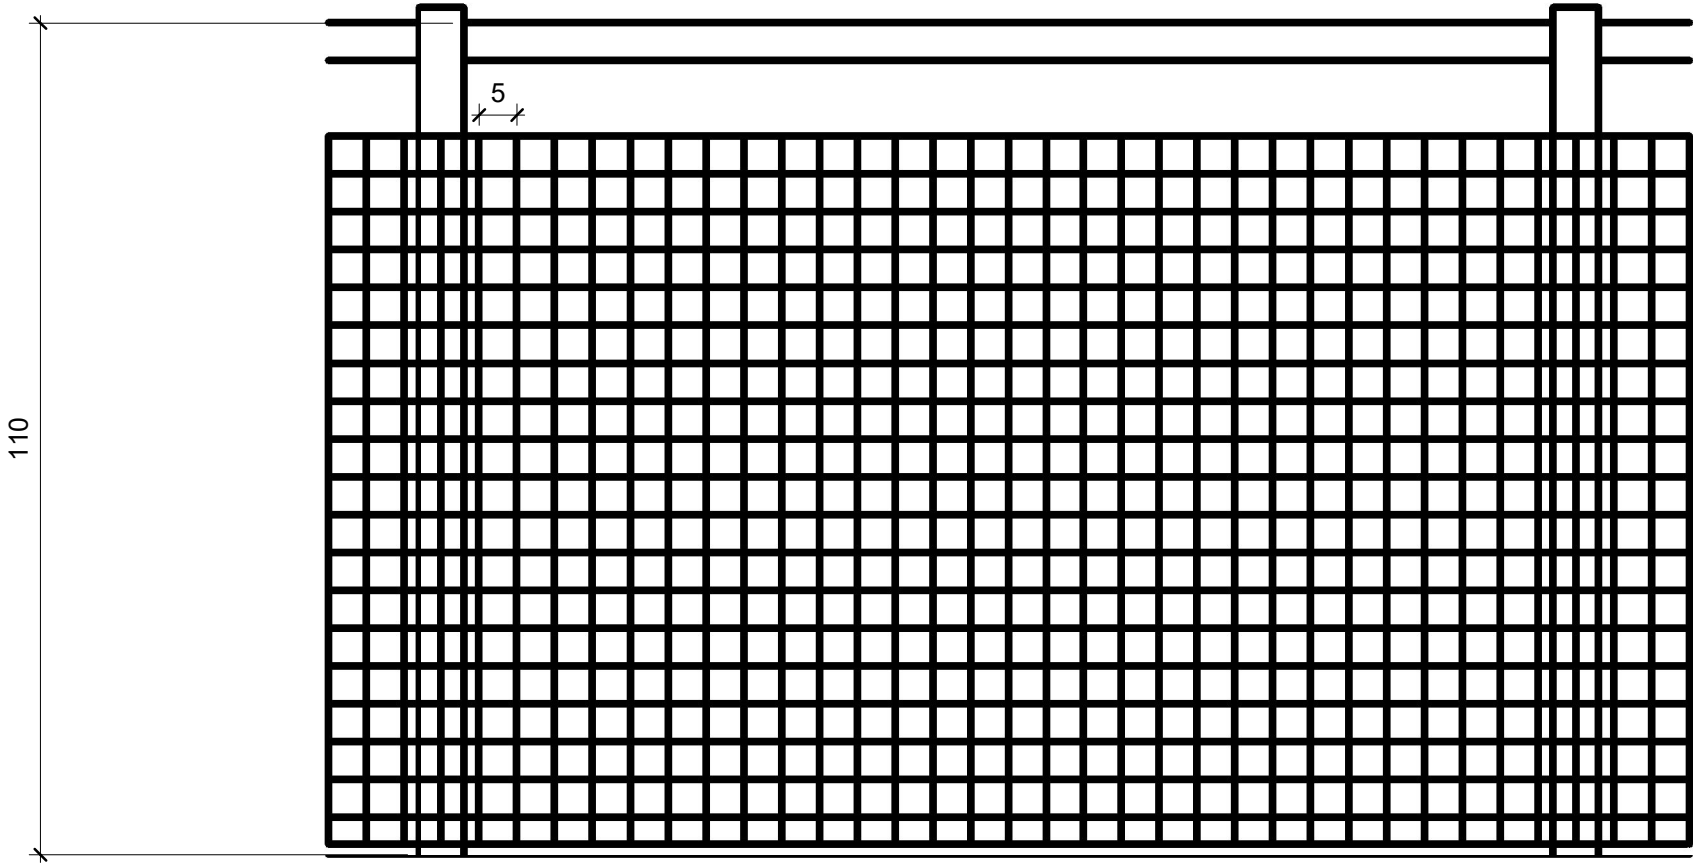

Matches existing boundary fence

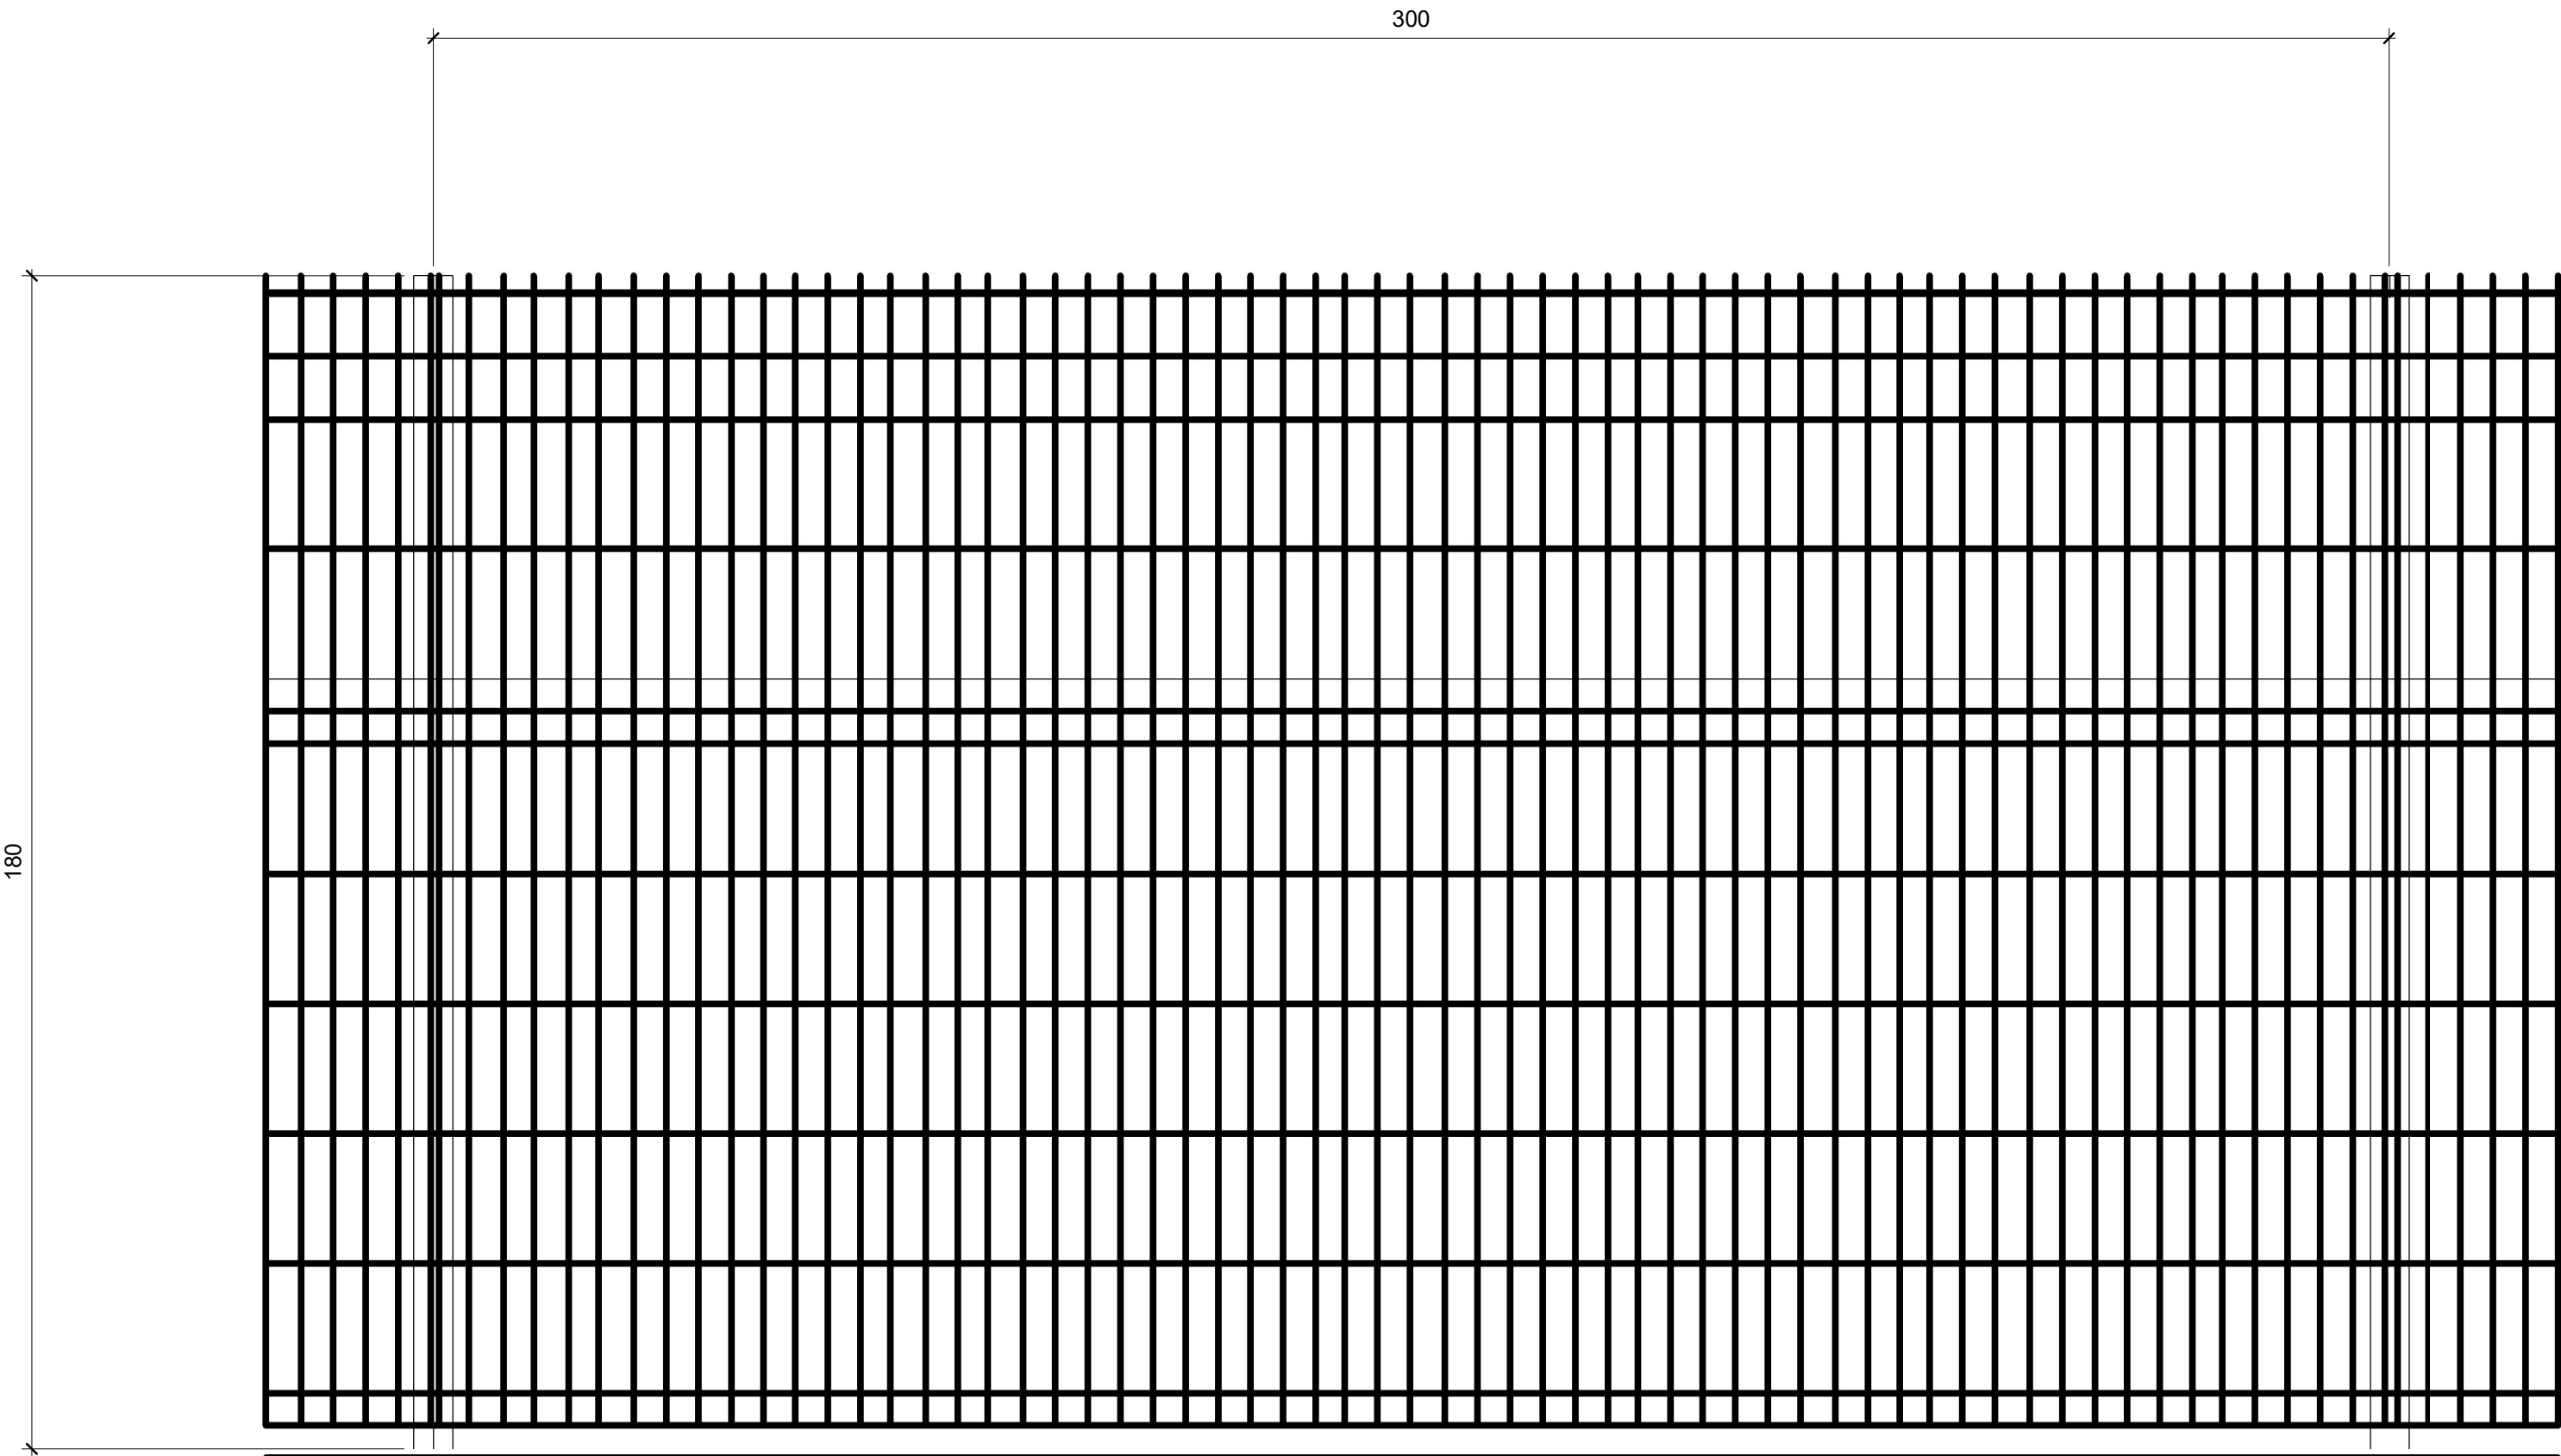

Dimensions in cm



Southwater Sports Club

Fence detail

Project number SWFC

Date 07-07-2026

Drawn by JH

Checked by NKW

SWFC-PRE-05

Scale @ A1