

bonfield : architecture + design

info@bonfieldarchitecture.com


www.bonfieldarchitecture.com

RIBA Architects Registration Board

Chartered Practice REG NO: 088044B

Tel: 07545 769 938

7 Denman Avenue, Cheltenham
Gloucestershire, GL50 4GF

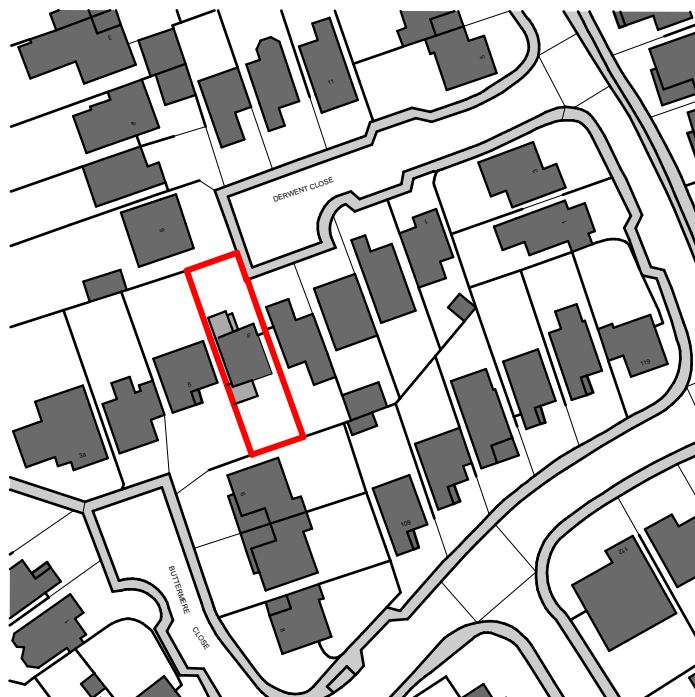

Ordnance Survey, (c) Crown Copyright 2026. All rights reserved.
Licence number 100022432



Scale bar 1:1250

Drawing title:Site Location Plan	Scale:1 : 1250 @ A4	Rev	Date	Description
Client: Russel Dale / Vikki Mead	Preliminary Tender	-	00.00.00	-
Project: 5 Derwent Close	Planning Construction			
Project No: 25.10.013	Building Regulations Final Issue			
Drawing No: PL01	These drawings, the design and intellectual property are Copyright © 2026 Bonfield: architecture and design Ltd. Any attempt to copy or use these drawings other than for the purpose they were intended is prohibited without obtaining written permission. Do not scale drawing. All dimensions to be checked on site prior to works commencing. Should any discrepancies be discovered contact the architect immediately. Do not use this drawing for setting out unless drawing specifically indicates setting out points. Structural Engineering information is indicative only. These drawings are to be read in conjunction with the Structural Engineers design and calculation drawings.			
Created On: July 2026				