


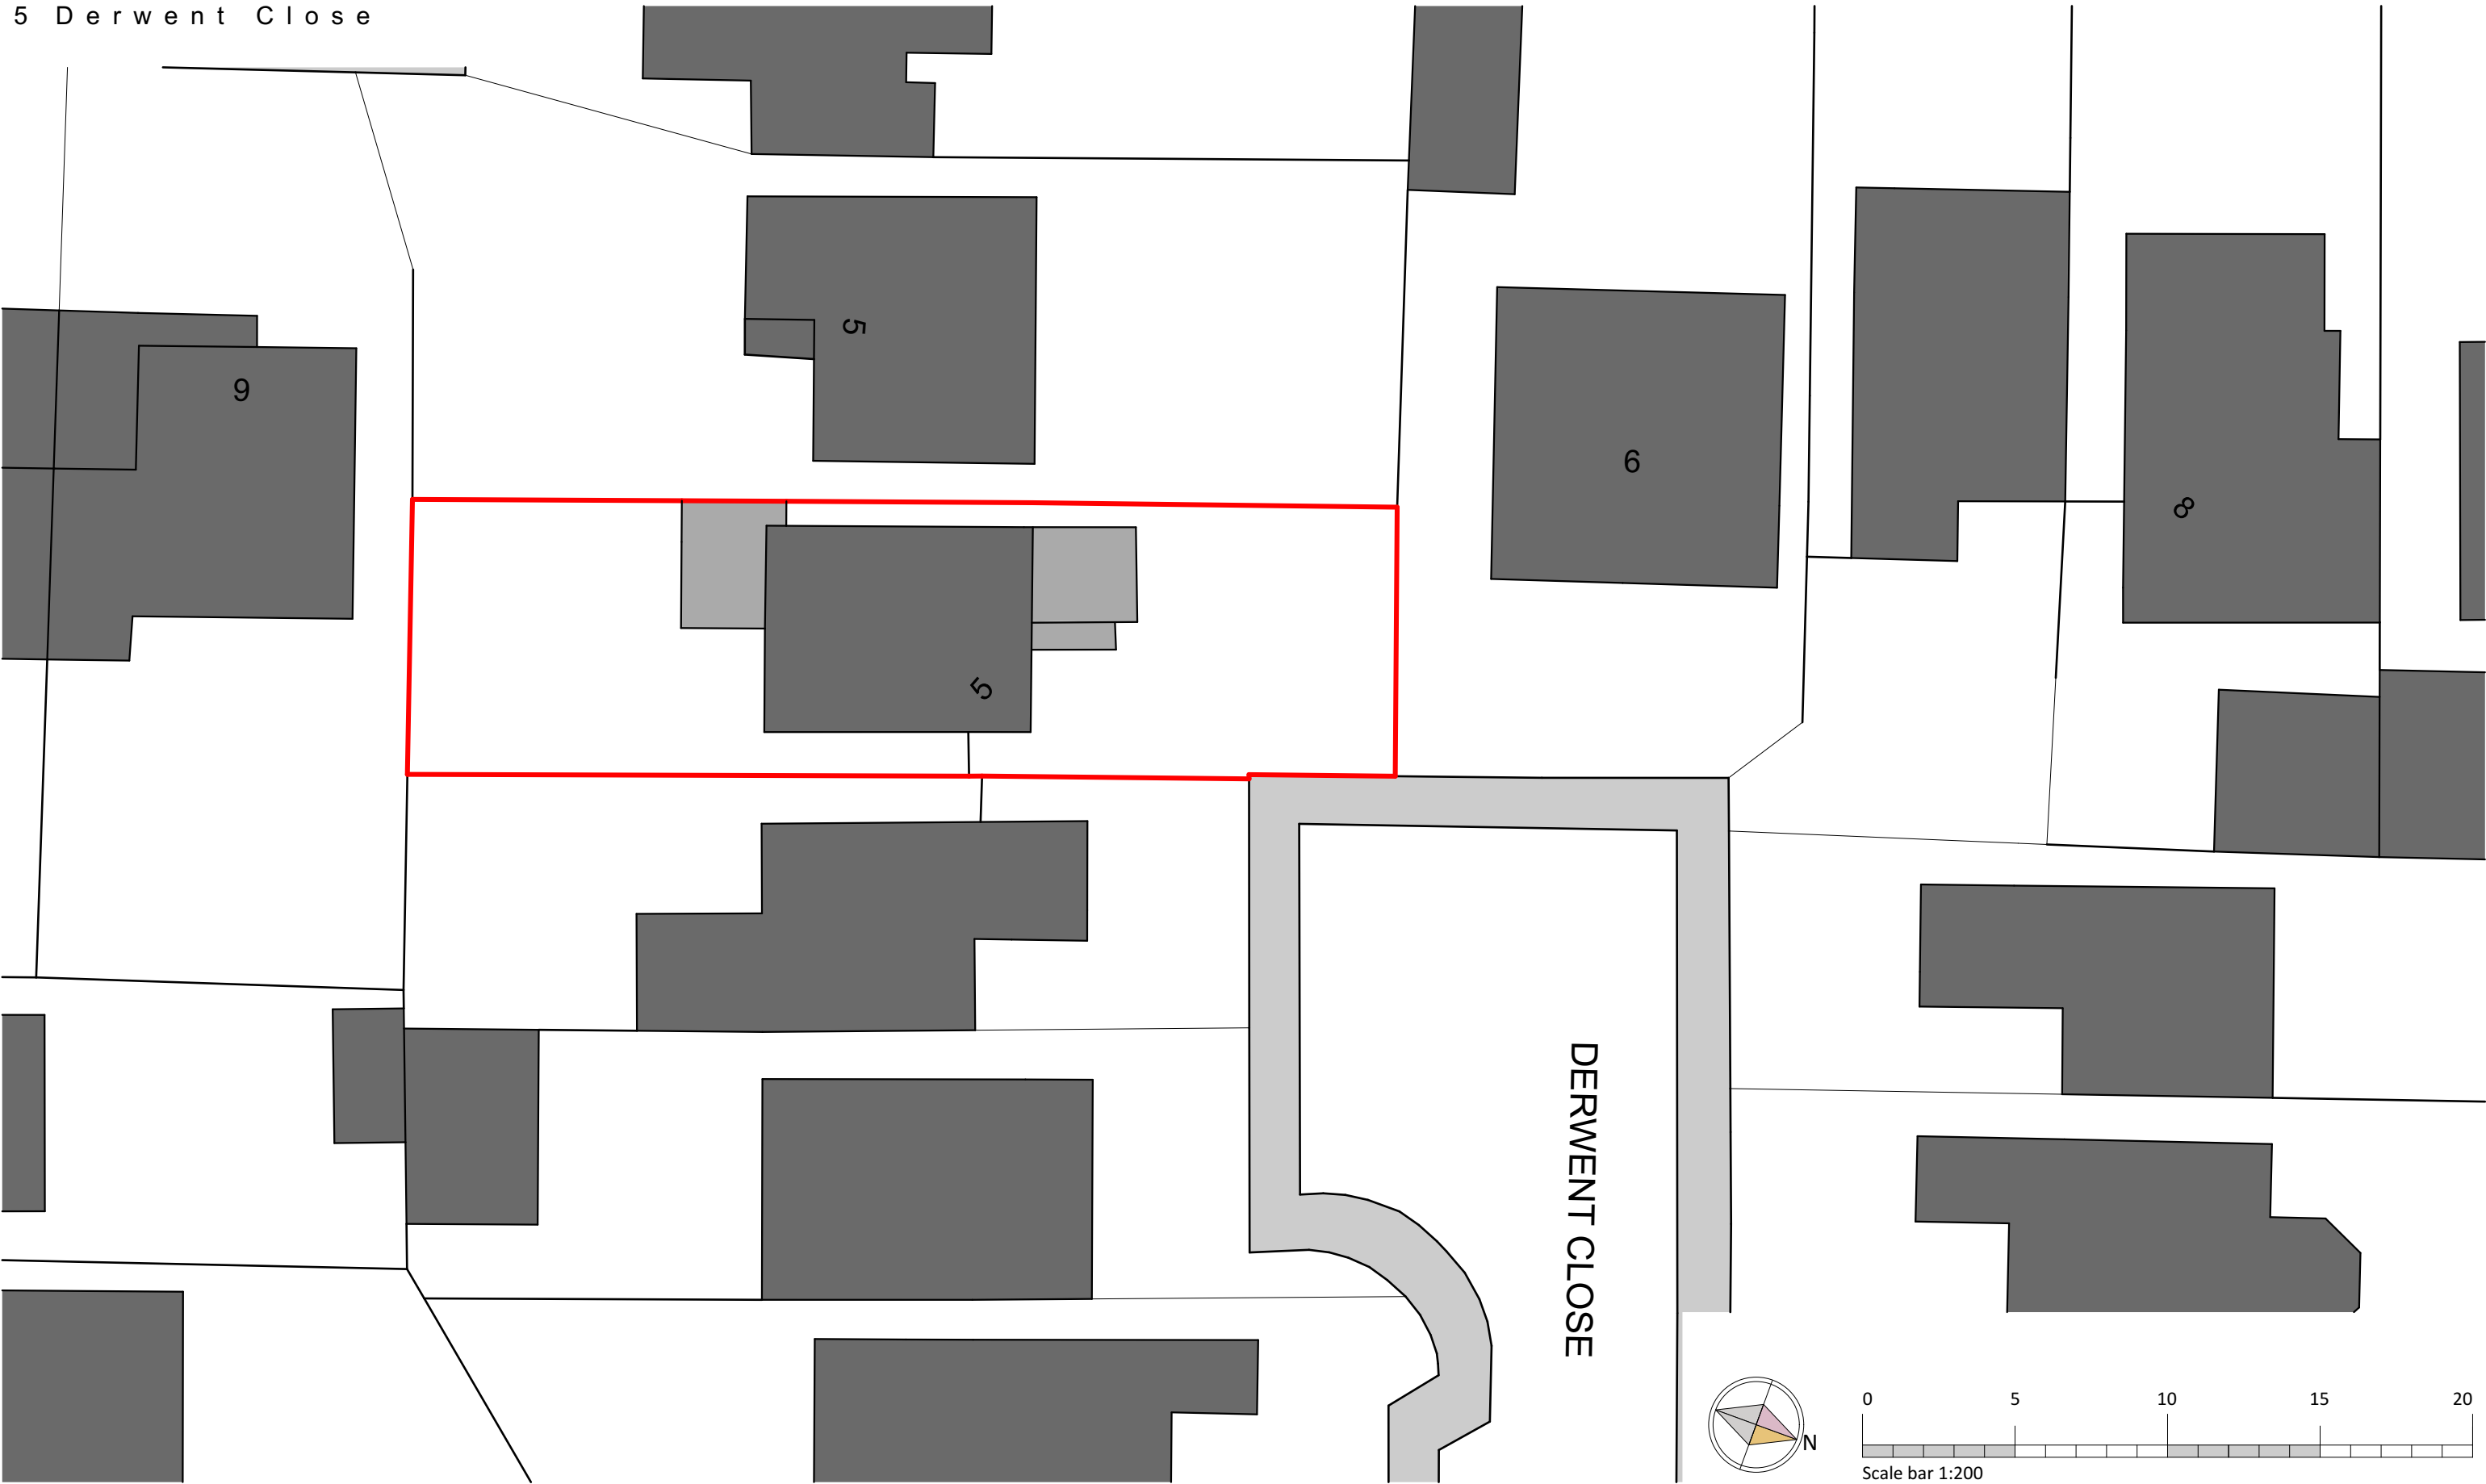

Drawing title: Existing Block Plan		Rev	Date	Description
Client:	Russel Dale / Vikki Mead			
Project:	5 Derwent Close	-	00.00.00	-
Project No:	25.10.013			
Drawing No:	PL02			
Created On:	July 2026			
Scale: 1 : 200 @ A3				
△ Preliminary				△ Tender
▲ Planning				△ Construction
△ Building Regulations				△ Final Issue
These drawings, the design and intellectual property are Copyright © 2026 Bonfield Architecture and Design Ltd. Any attempt to copy or use these drawings other than for the purpose they were intended is prohibited without obtaining written permission. Do not scale drawing. All dimensions to be checked on site prior to works commencing. Should any discrepancies be discovered contact the architect immediately. Do not use this drawing for setting out unless drawing specifically indicates setting out points. Structural Engineering information is indicative only. These drawings are to be read in conjunction with the Structural Engineers design and calculation drawings.				
bonfield : architecture + design		RIBA   Architects Registration Board		
 info@bonfieldarchitecture.com		 Tel: 07545 769 938		
 www.bonfieldarchitecture.com		 7 Denman Avenue, Cheltenham Gloucestershire, GL50 4GF		