


5 Derwent Close

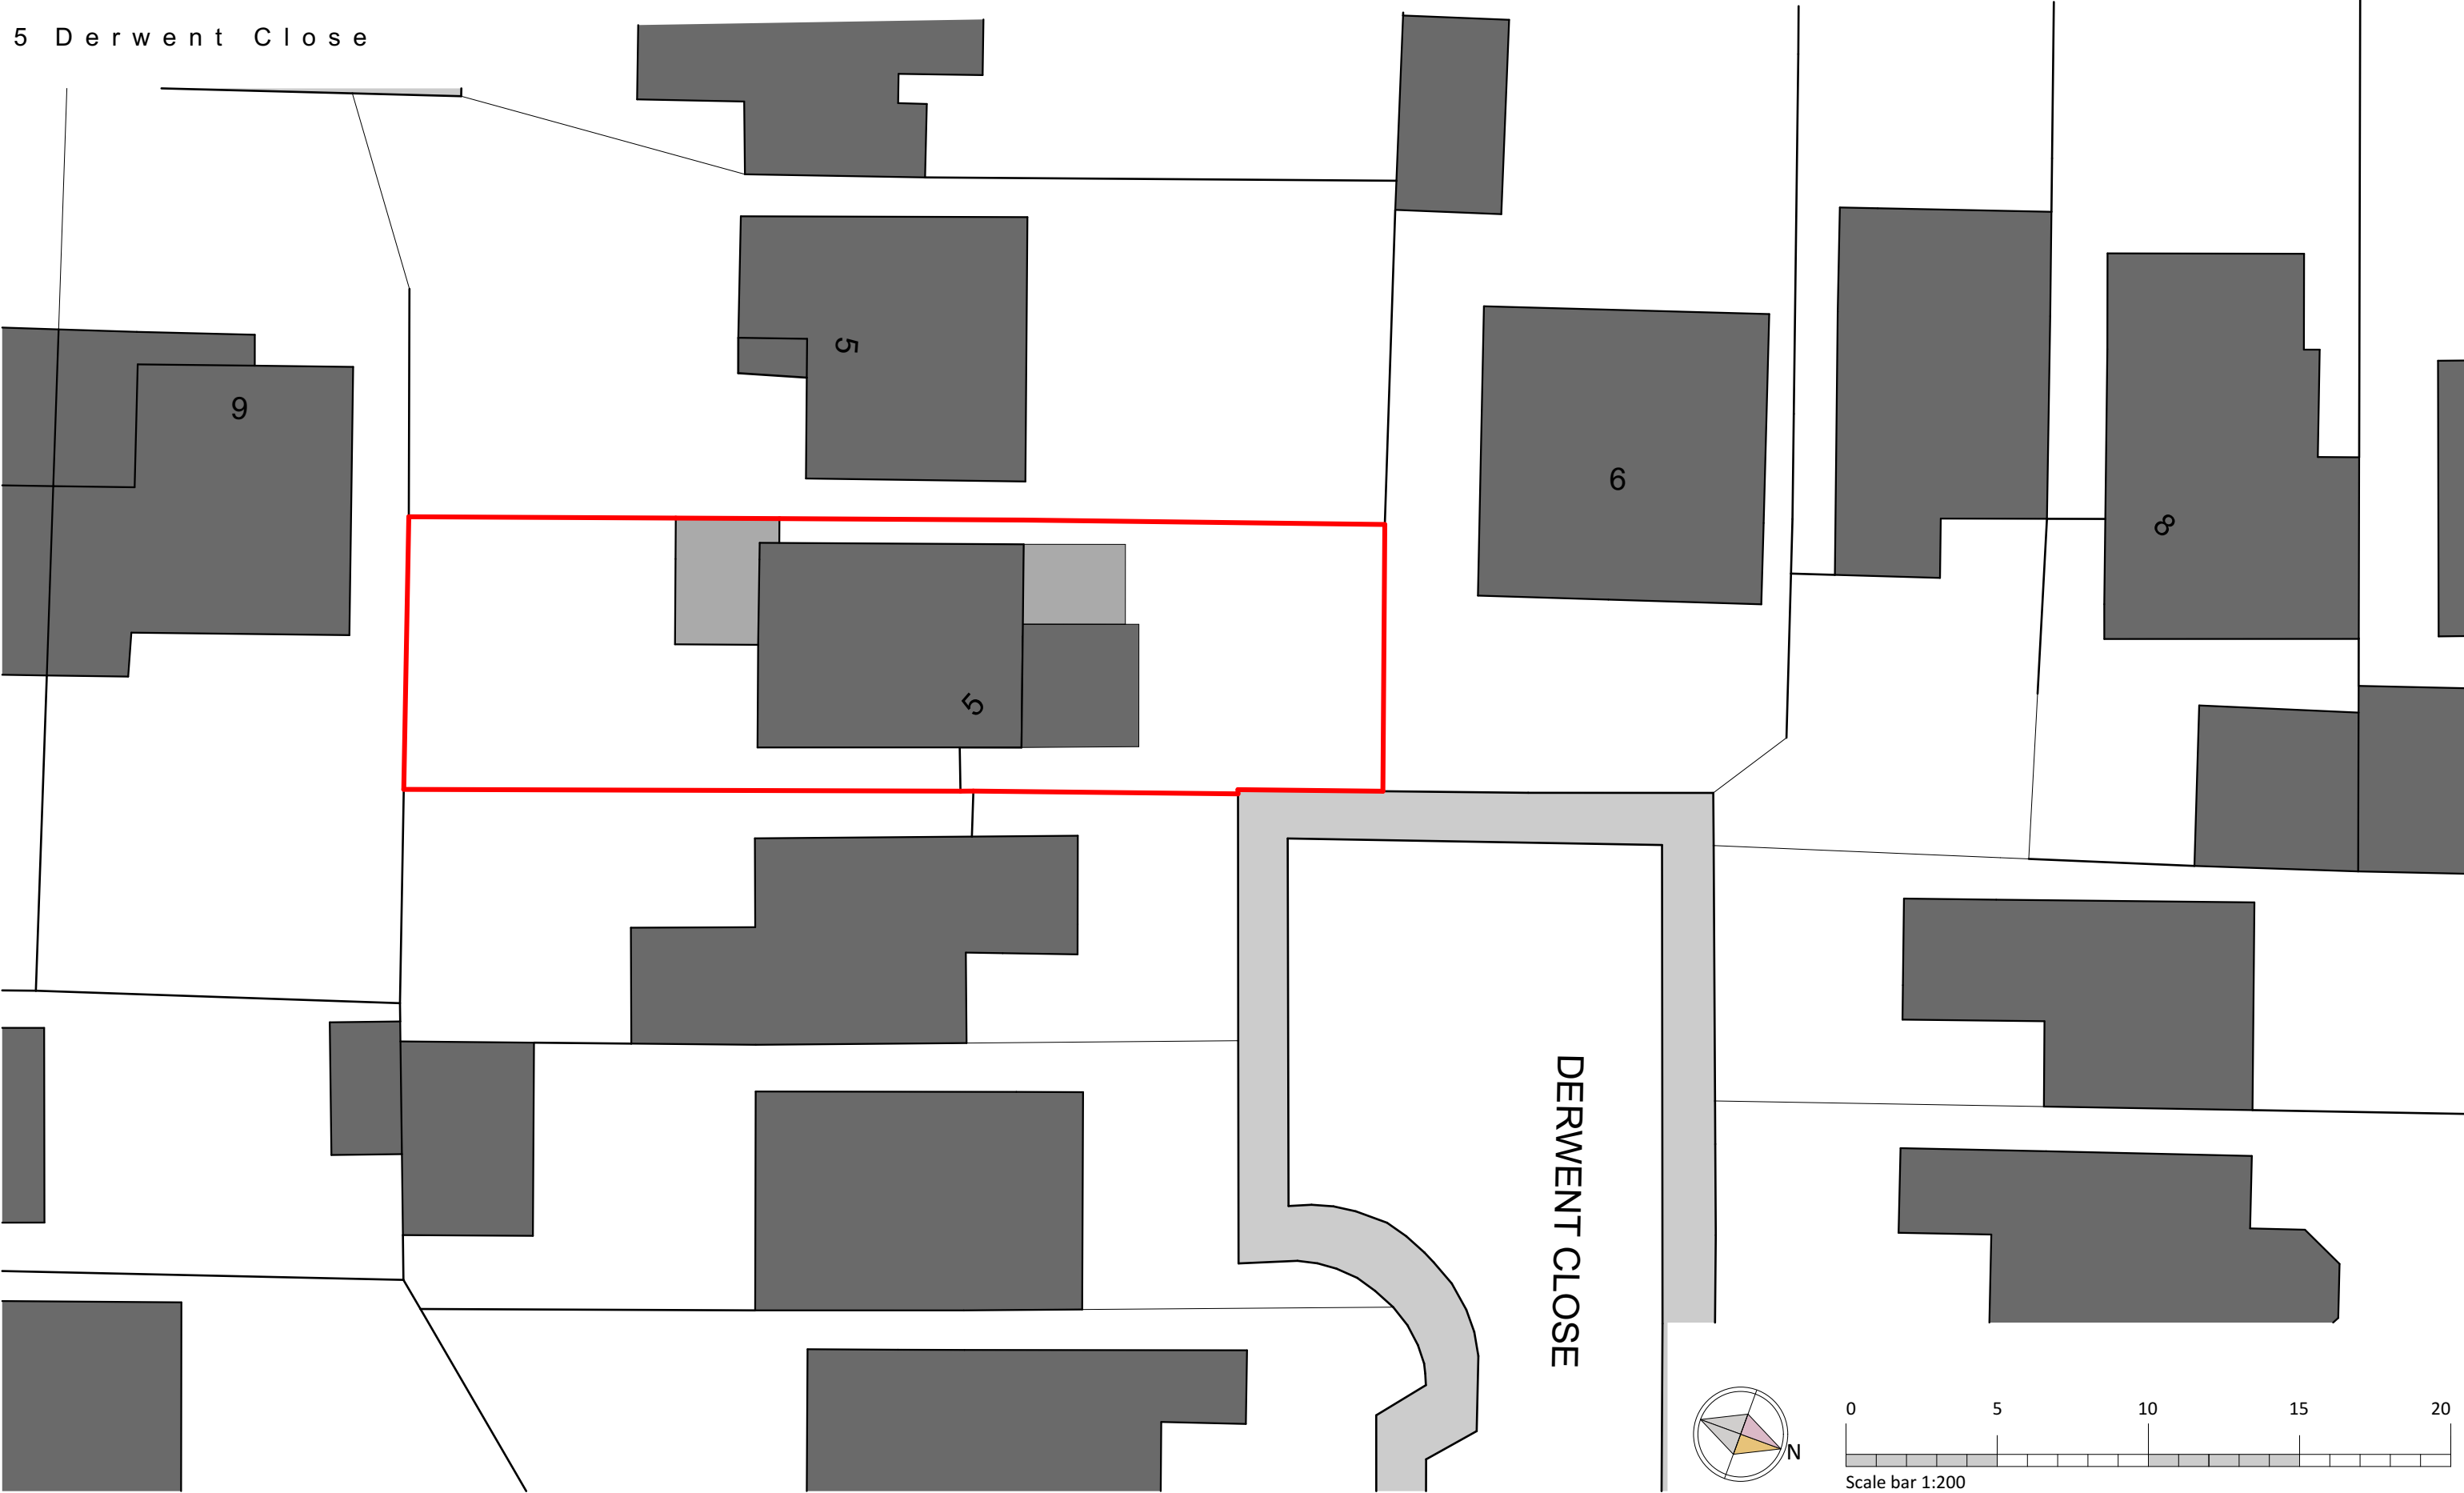

Drawing title: Proposed Block Plan		Rev	Date	Description
Client: Russel Dale / Vikki Mead	Scale: 1 : 200 @ A3	-	00.00.00	-
Project: 5 Derwent Close	△ Preliminary △ Tender △ Planning △ Construction △ Building Regulations △ Final Issue	These drawings, the design and intellectual property are Copyright © 2026 Bonfield Architecture and Design Ltd. Any attempt to copy or use these drawings other than for the purpose they were intended is prohibited without obtaining written permission. Do not scale drawing. All dimensions to be checked on site prior to works commencing. Should any discrepancies be discovered contact the architect immediately. Do not use this drawing for setting out unless drawing specifically indicates setting out points. Structural Engineering information is indicative only. These drawings are to be read in conjunction with the Structural Engineers design and calculation drawings.		
Project No: 25.10.013				
Drawing No: PL05				
Created On: July 2026				

bonfield

: architecture + design

info@bonfieldarchitecture.com

www.bonfieldarchitecture.com

Tel: 07545 769 938

7 Denman Avenue, Cheltenham
Gloucestershire, GL50 4GF

RIBA

arb

Architects
Registration
Board

Chartered Practice

REG NO: 088044B