Scale in metres 1:50

1 2 3 4 5

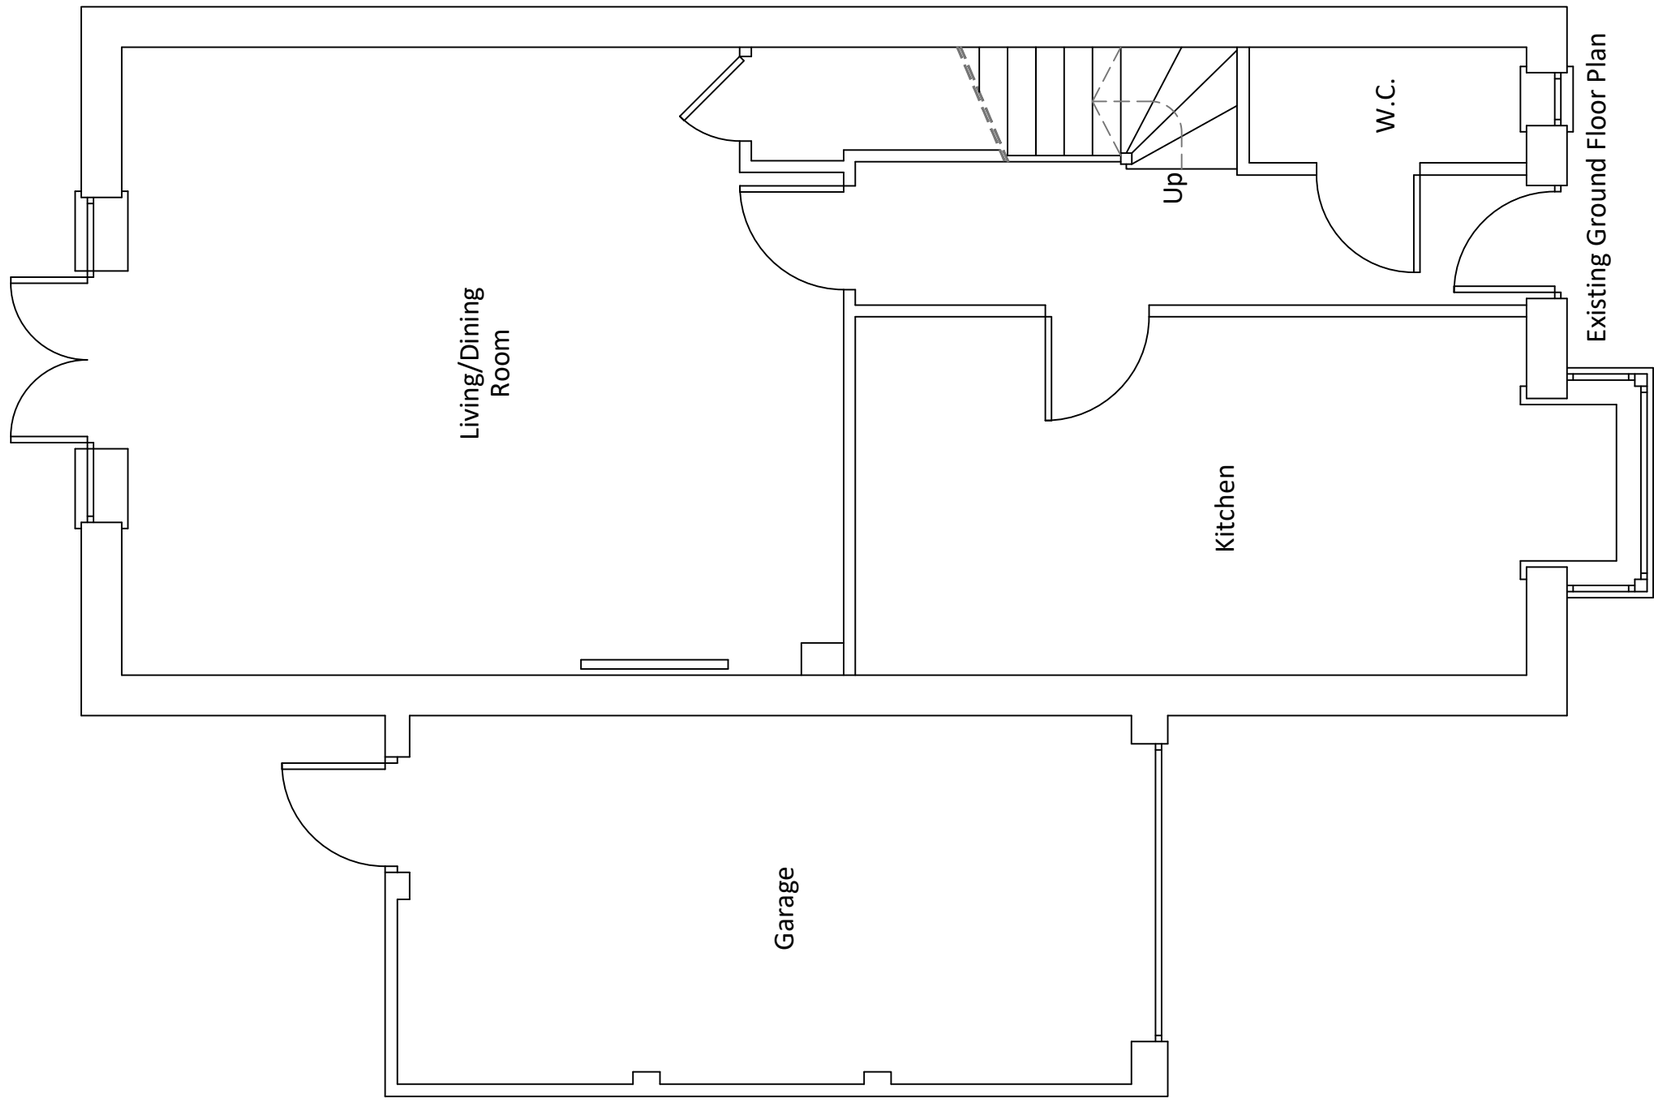

COMMERCIAL DRAWING SERVICE LTD

Mount View
Tattenham Crescent
Epsom
KT18 5NU

T 07402981208
E jack@commercialdrawing.com
W www.commercialdrawing.com

Drawing Title

Existing Ground Floor Plan

Project

36 Chessall Avenue
Southwater
Horsham
RH13 9FB

Client

Mr & Mrs Buss

Scale @ A3	Issue Date	Drawn By
1:50	03/12/2024	JT
Job No.	**Drawing No.**	**Revision**
CAA/2024	001	

Notes

Contractors should not scale or use the dimensions shown on this drawing. Any dimensions should be verified from the contractors own measurements taken on site before any the manufacture or installation of any materials.

This drawing is the property of CDS Ltd. it should not be copied or issued without their consent.

Scale in metres 1:50

1 2 3 4 5

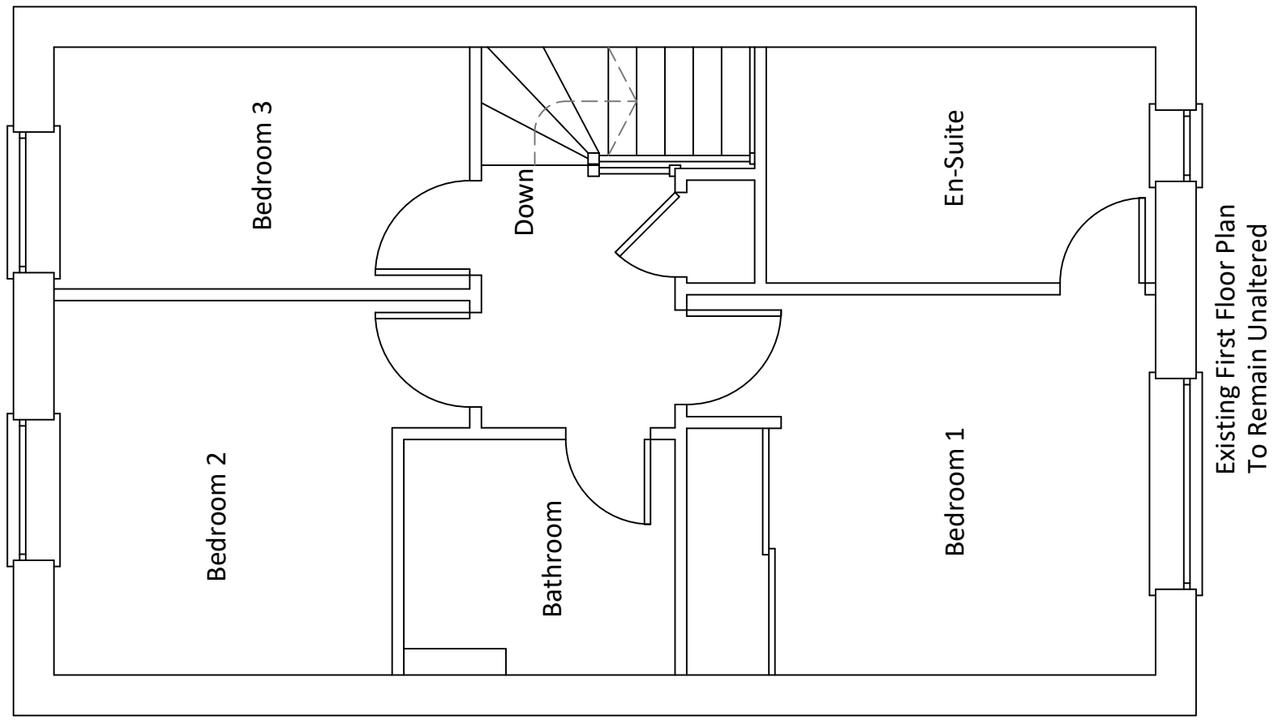

COMMERCIAL DRAWING SERVICE LTD

Mount View
Tattenham Crescent
Epsom
KT18 5NU

T 07402981208
E jack@commercialdrawing.com
W www.commercialdrawing.com

Drawing Title

Existing First Floor Plan
To Remain Unaltered

Project

36 Chessall Avenue
Southwater
Horsham
RH13 9FB

Client

Mr & Mrs Buss

Scale @ A3	Issue Date	Drawn By
1:50	03/12/2024	JT
Job No.	**Drawing No.**	**Revision**
CAA/2024	002	

Notes

Contractors should not scale or use the dimensions shown on this drawing. Any dimensions should be verified from the contractors own measurements taken on site before any the manufacture or installation of any materials.

This drawing is the property of CDS Ltd. it should not be copied or issued without their consent.

Scale in metres 1:50

1 2 3 4 5

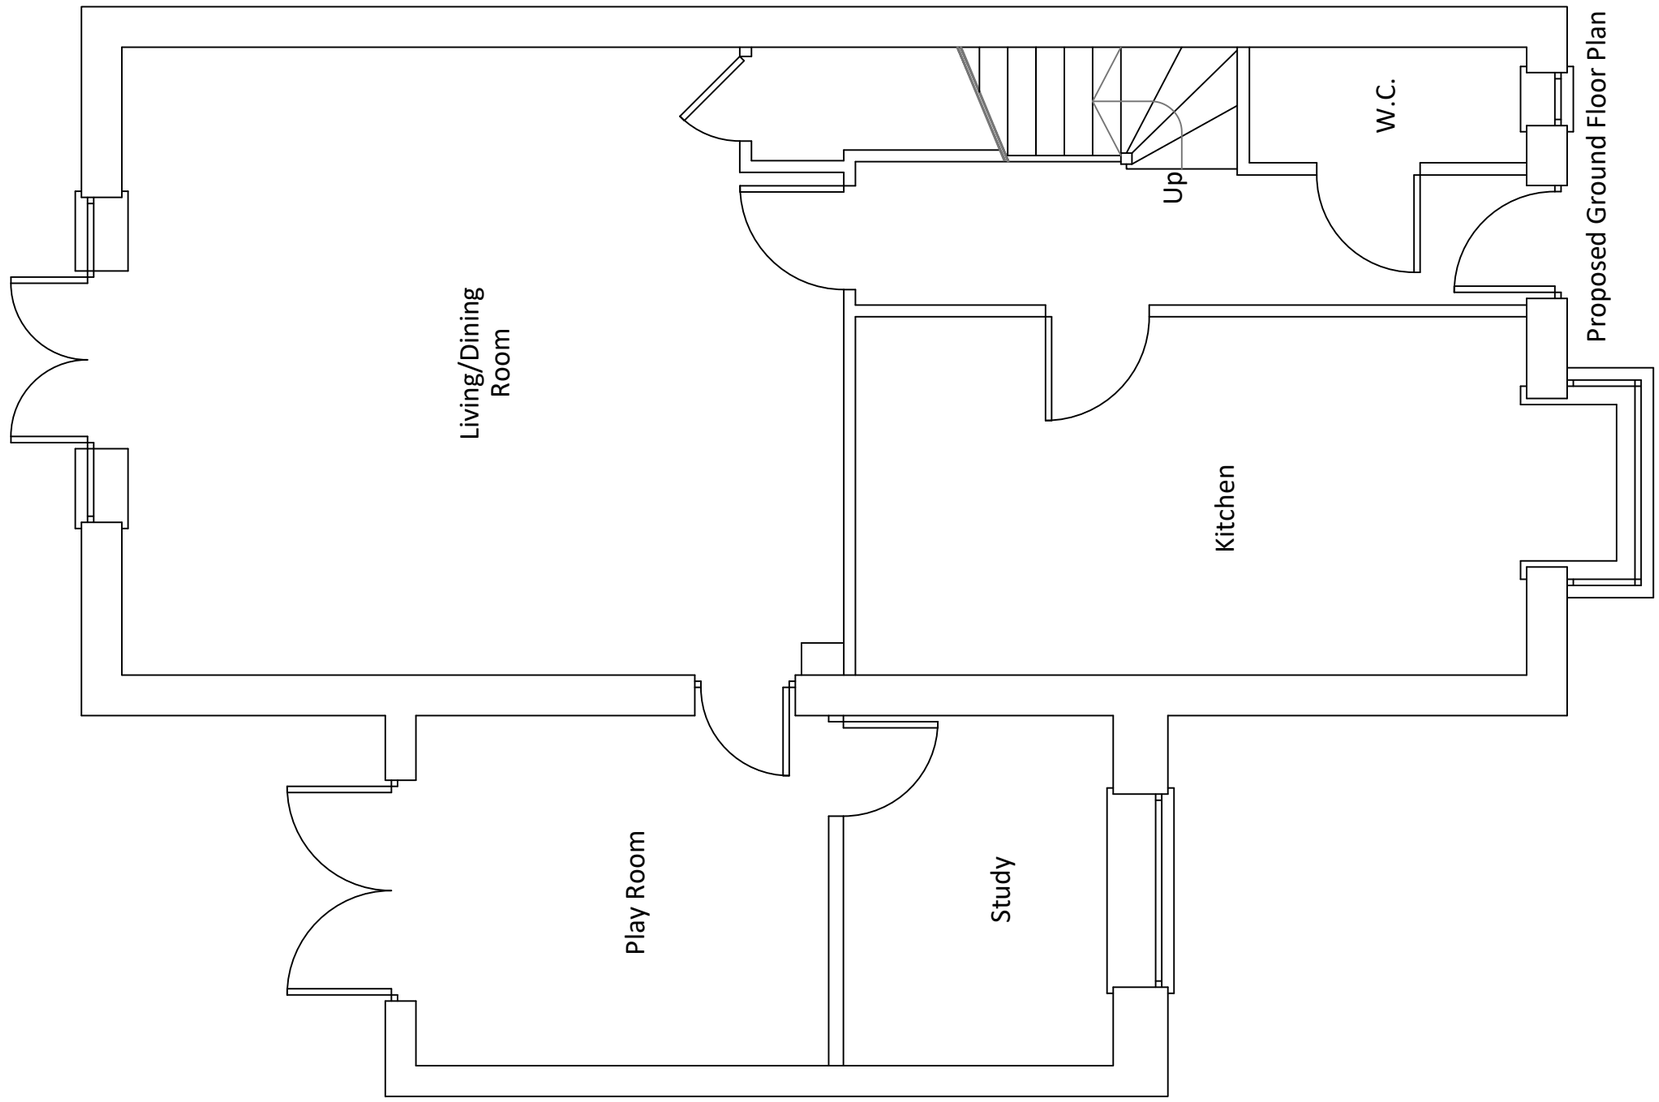

Proposed Ground Floor Plan

COMMERCIAL DRAWING SERVICE LTD

Mount View
Tattenham Crescent
Epsom
KT18 5NU

T 07402981208
E jack@commercialdrawing.com
W www.commercialdrawing.com

Drawing Title

Proposed Ground Floor Plan

Project

36 Chessall Avenue
Southwater
Horsham
RH13 9FB

Client

Mr & Mrs Buss

Scale @ A3	Issue Date	Drawn By
1:50	03/12/2024	JT
Job No.	**Drawing No.**	**Revision**
CAA/2024	003	

Notes

Contractors should not scale or use the dimensions shown on this drawing. Any dimensions should be verified from the contractors own measurements taken on site before any the manufacture or installation of any materials.

This drawing is the property of CDS Ltd. it should not be copied or issued without their consent.



Existing Front Elevation

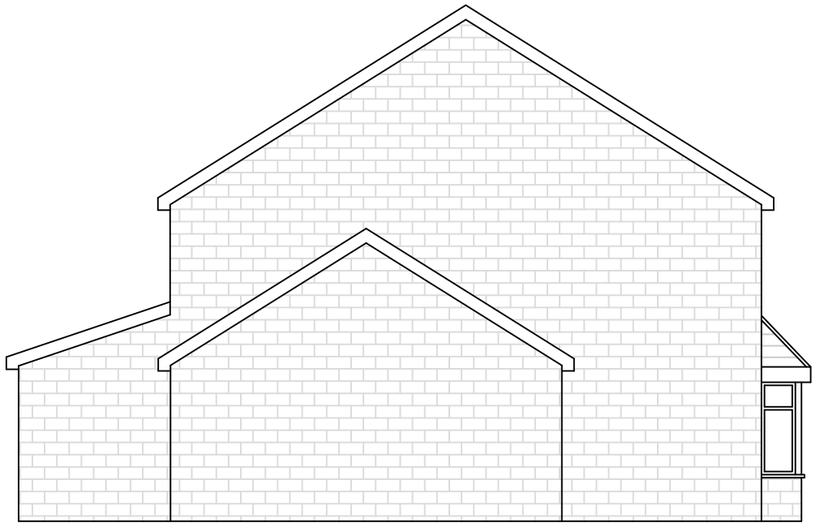

Existing Side Elevation



Existing Rear Elevation



Proposed Front Elevation

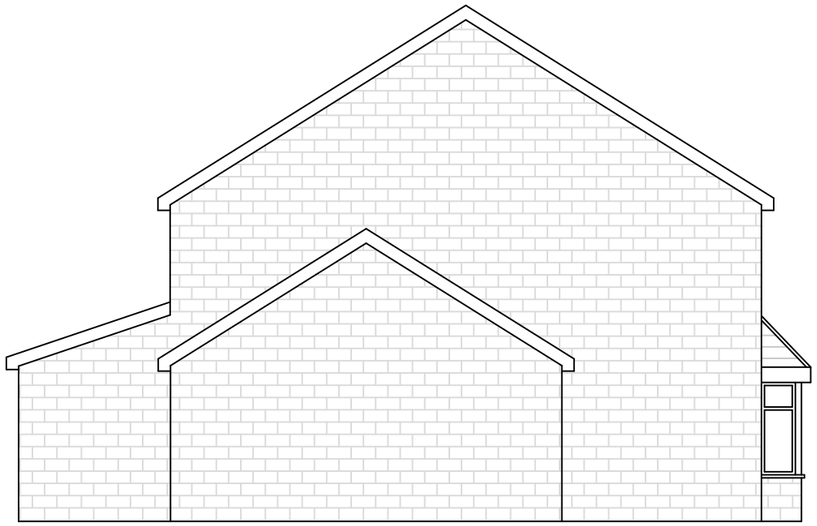

Proposed Side Elevation



Proposed Rear Elevation

Scale in metres 1:100

1 2 3 4 5 6 7 8 9 10

COMMERCIAL DRAWING SERVICE LTD

Mount View
Tattenham Crescent
Epsom
KT18 5NU

T 07402981208
E jack@commercialdrawing.com
W www.commercialdrawing.com

Drawing Title

Existing and Proposed Elevations

Project

36 Chessall Avenue
Southwater
Horsham
RH13 9FB

Client

Mr & Mrs Buss

Scale @ A3	Issue Date	Drawn By
1:100	03/12/2024	JT
Job No.	**Drawing No.**	**Revision**
CAA/2024	004	

Notes

Contractors should not scale or use the dimensions shown on this drawing. Any dimensions should be verified from the contractors own measurements taken on site before any the manufacture or installation of any materials.

This drawing is the property of CDS Ltd. it should not be copied or issued without their consent.

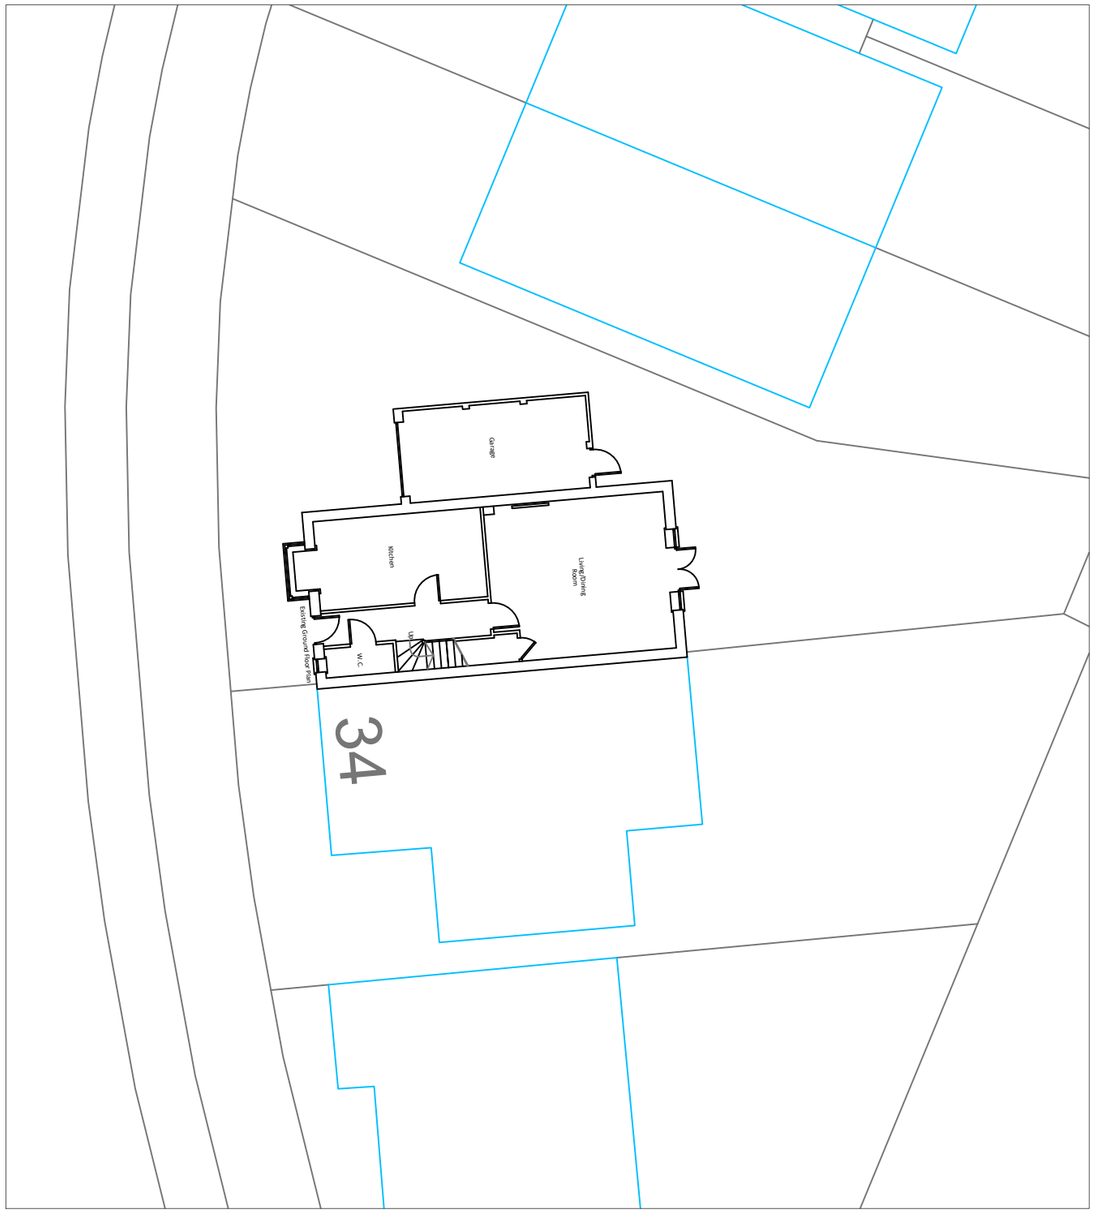

Existing Block Plan

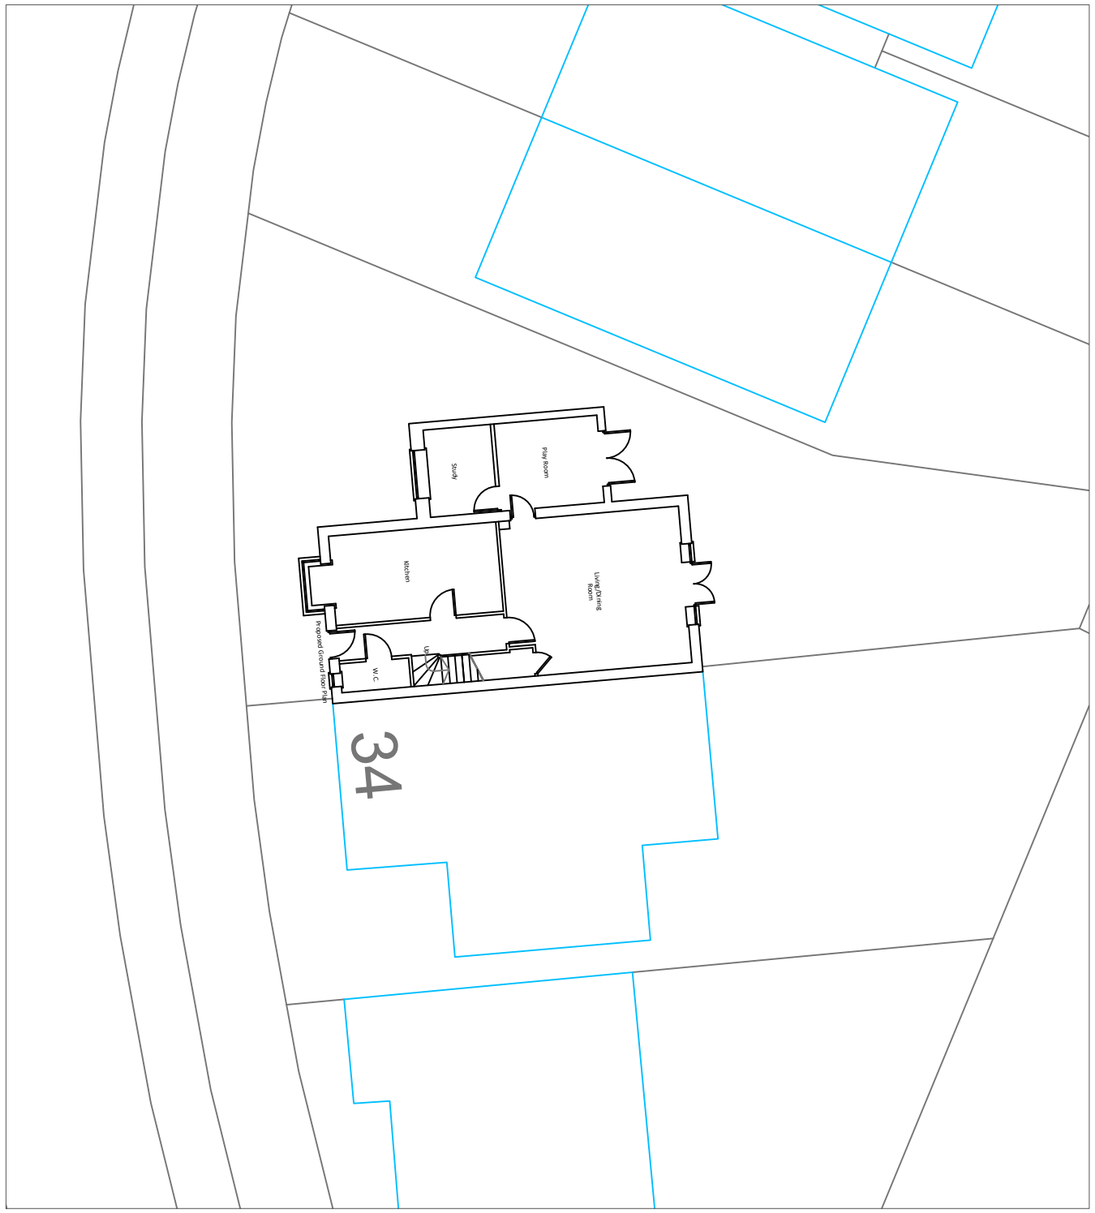

Proposed Block Plan

N

Scale in metres 1:200

1 2 3 4 5 10 15 20

COMMERCIAL DRAWING SERVICE LTD

Mount View
Tattenham Crescent
Epsom
KT18 5NU

T 07402981208
E jack@commercialdrawing.com
W www.commercialdrawing.com

Drawing Title

Existing & Proposed Block Plan

Project

36 Chessall Avenue
Southwater
Horsham
RH13 9FB

Client

Mr & Mrs Buss

Scale @ A3	Issue Date	Drawn By
1:200	03/12/2024	JT
Job No.	**Drawing No.**	**Revision**
CAA/2024	005	

Notes

Contractors should not scale or use the dimensions shown on this drawing. Any dimensions should be verified from the contractors own measurements taken on site before any the manufacture or installation of any materials.

This drawing is the property of CDS Ltd. it should not be copied or issued without their consent.

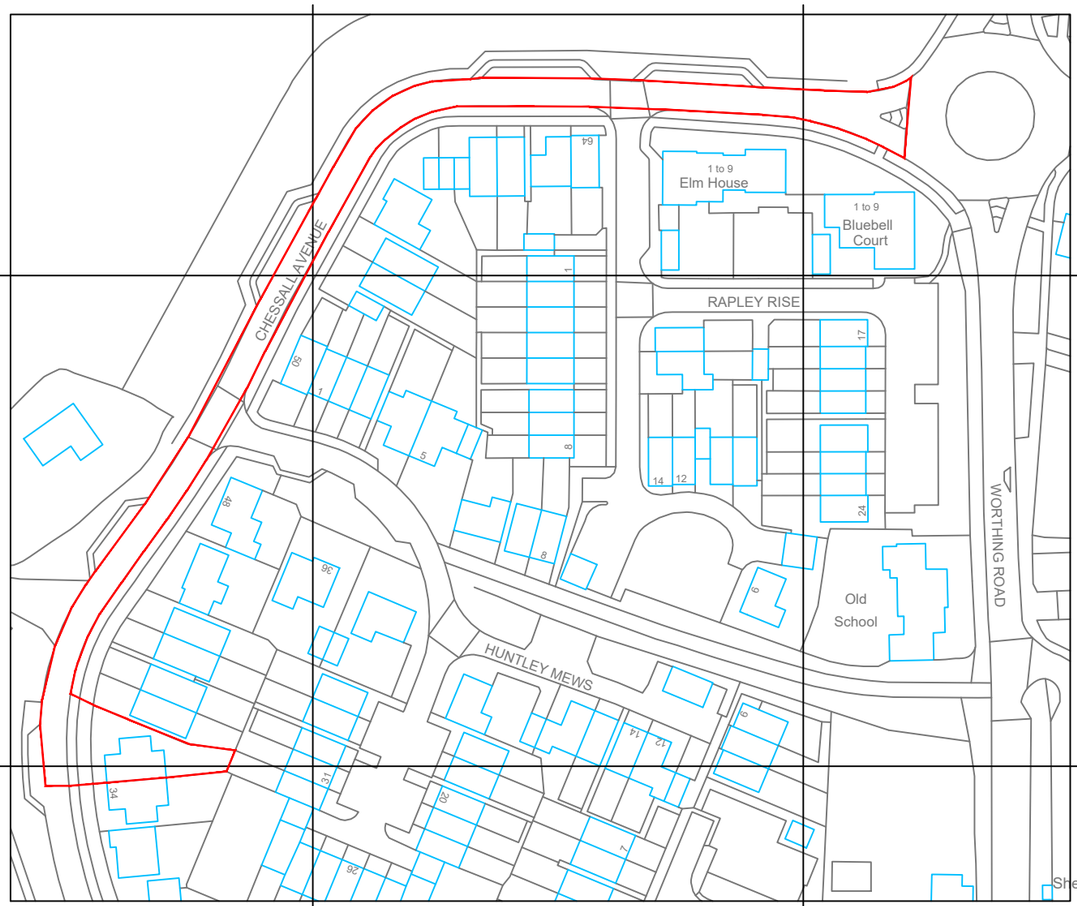

126900m

126800m

126700m

515400m

515500m

515600m

515700m

©Crown Copyright and database rights 2024 OS Licence no. AC0000849896

Scale in metres 1:1250

10 20 30 40 50 60 70 80 90 100

COMMERCIAL DRAWING SERVICE LTD

Mount View
Tattenham Crescent
Epsom
KT18 5NU

T 07402981208
E jack@commercialdrawing.com
W www.commercialdrawing.com

Drawing Title

Location Plan

Project

36 Chessall Avenue
Southwater
Horsham
RH13 9FB

Client

Mr & Mrs Buss

Scale @ A3	Issue Date	Drawn By
1:1250	03/12/2024	JT
Job No.	**Drawing No.**	**Revision**
CAA/2024	006	

Notes

Contractors should not scale or use the dimensions shown on this drawing. Any dimensions should be verified from the contractors own measurements taken on site before any the manufacture or installation of any materials.
This drawing is the property of CDS Ltd. it should not be copied or issued without their consent.