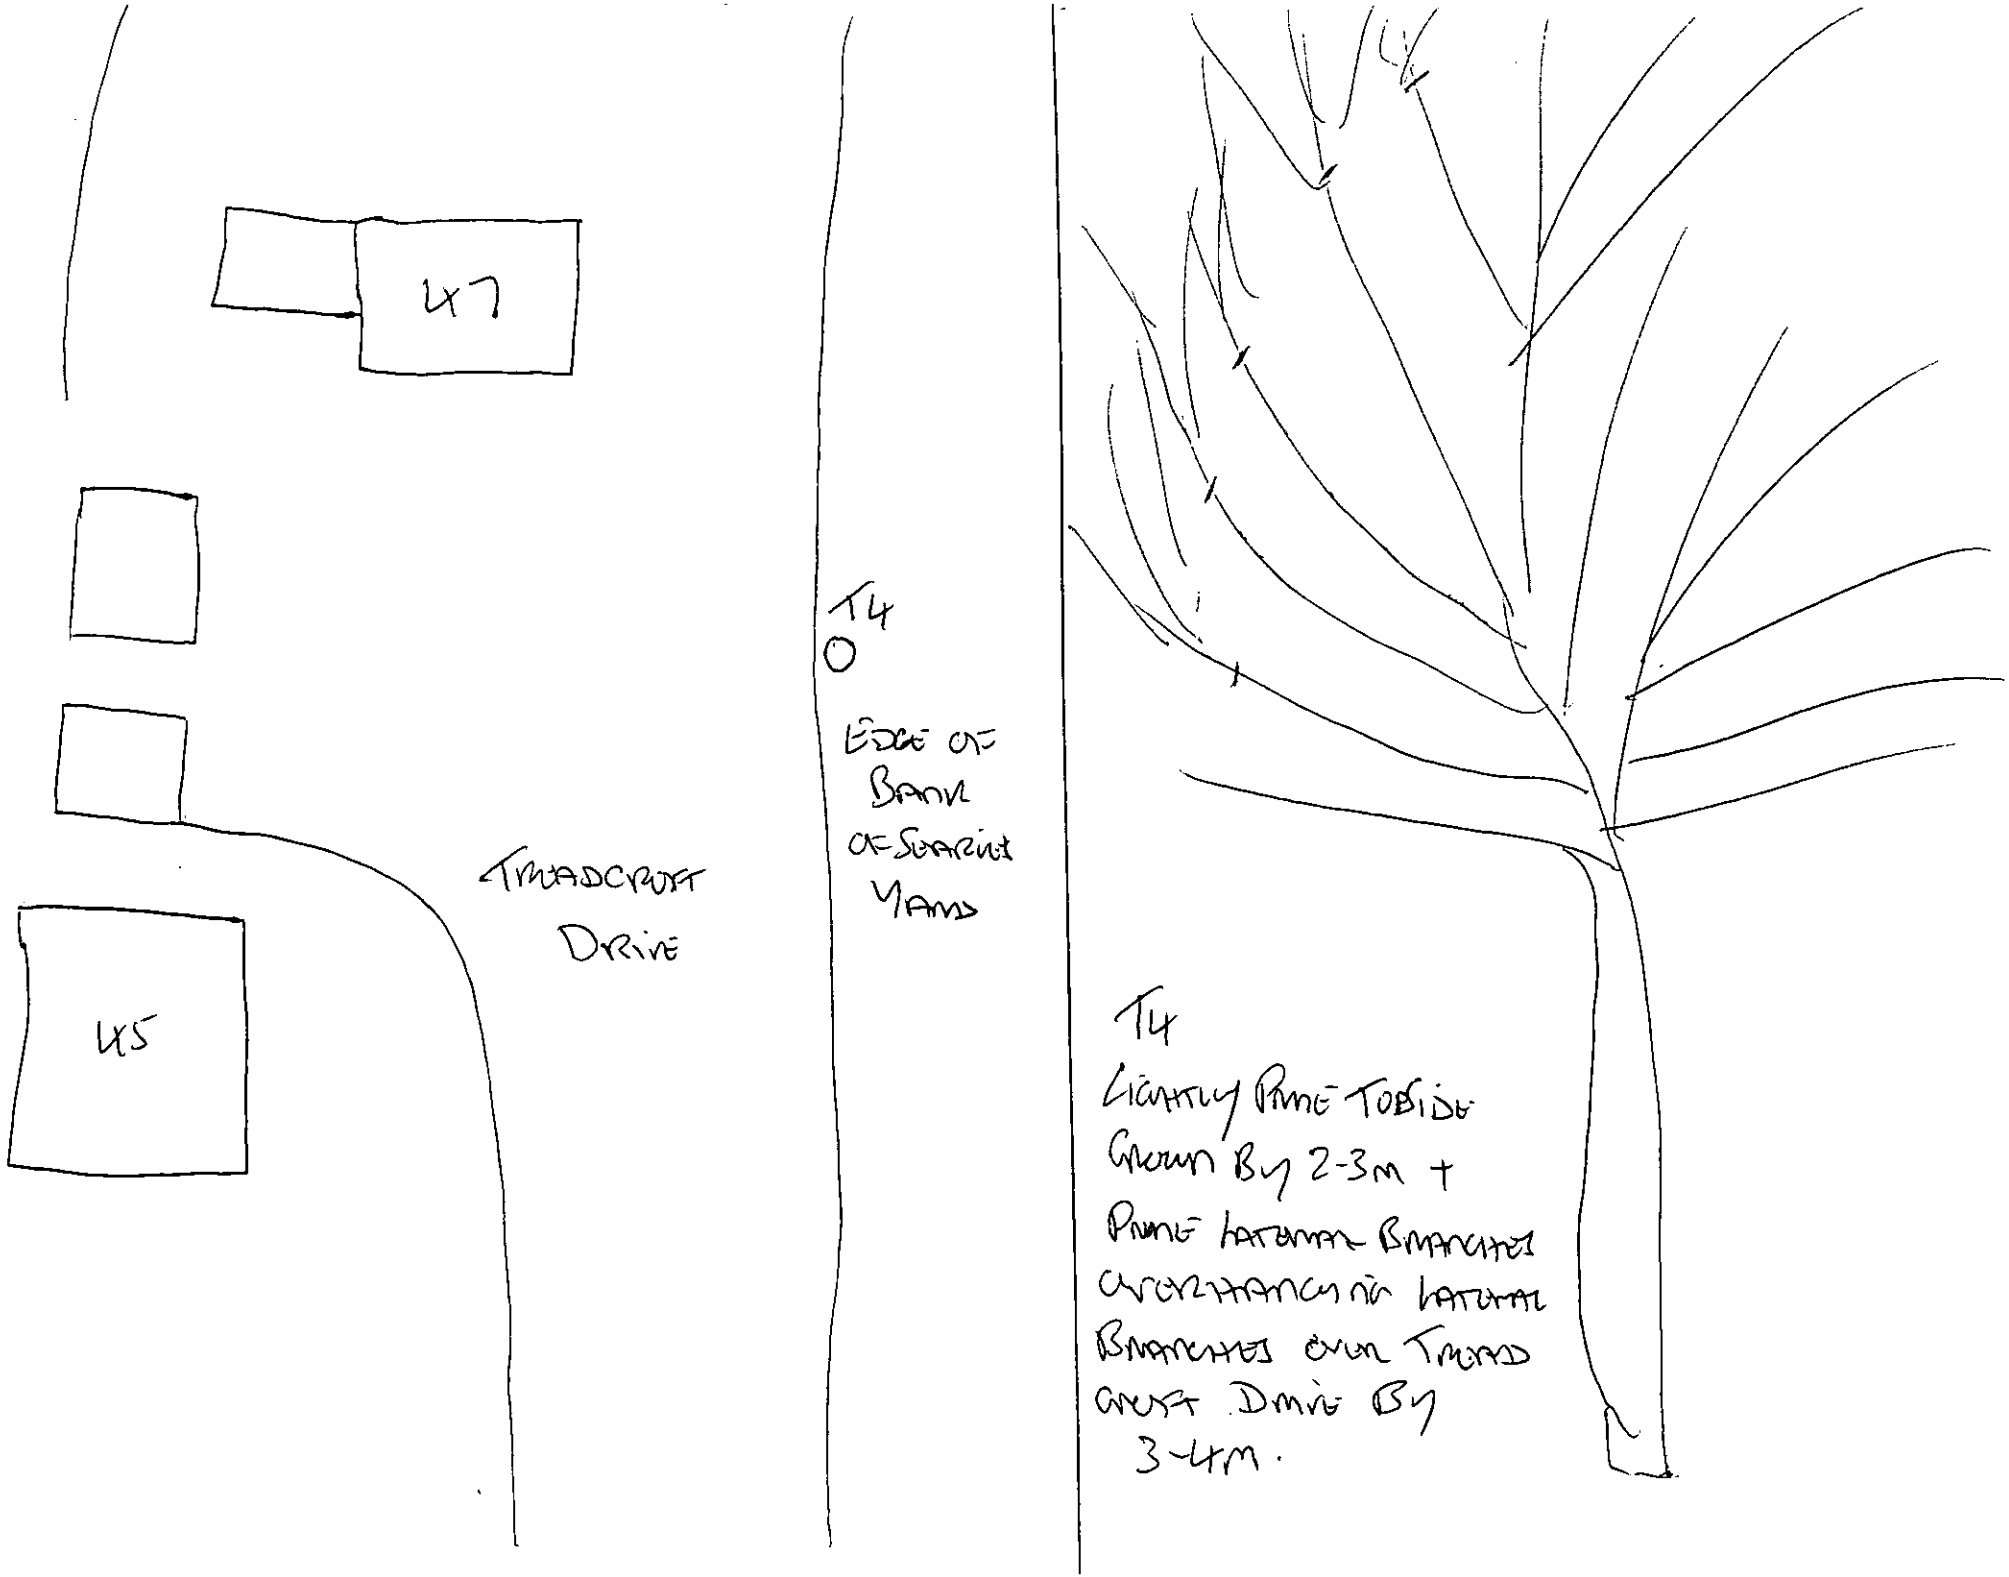

47
45
T4
EDGE OF BANK OF SEARLE YARD
TRANSCRUST DRIVE
T4
LIGHTLY PRUNE TO BIDE GROWN BY 2-3M + PRUNE LATERAL BRANCHES OVERHANGING LATERAL BRANCHES OVER TRANSCRUST DRIVE BY 3-4M.