





SITE PLAN:100

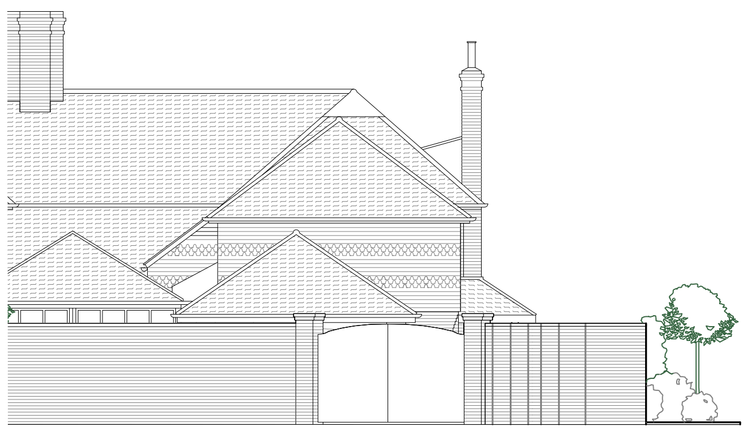

REAR ELEVATION 1:100

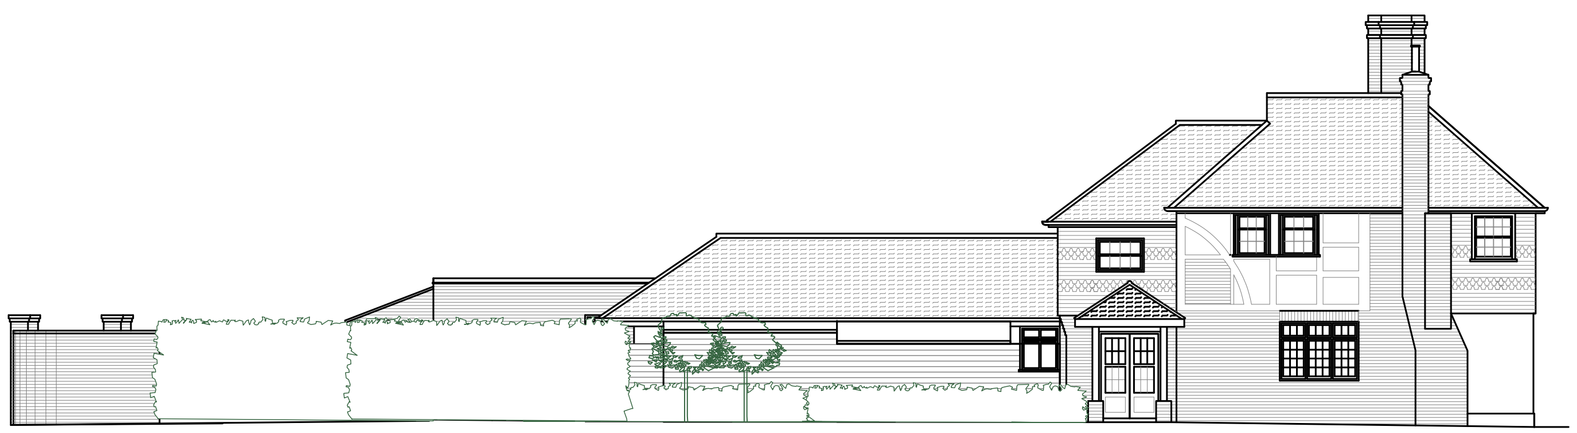

SIDE ELEVATION 1:100



FRONT ELEVATION 1:100



A	Including Scale Bar	14-06-25
Rev :	Note :	Date :

1.1 THIS INFORMATION IS NOT INTENDED TO PROVIDE A FULL SPECIFICATION OF WORKS & SHOULD BE READ IN CONJUNCTION WITH A SURVEY, SCHEME DRAWINGS & TENDER DOCUMENT.

1.2 ALL WORKS TO COMPLY WITH CURRENT BUILDING REGULATIONS & LOCAL AUTHORITY REQUIREMENTS.

1.3 ELECTRICAL INSTALLATIONS MUST COMPLY WITH IEE 16TH EDITION REGULATIONS FOR THE ELECTRICAL EQUIPMENT OF BUILDINGS & WORKMANSHIP.

1.4 DIMENSIONS TO BE CHECKED ON SITE.

1.5 ANY FURTHER INFORMATION OR QUERIES ARISING FROM THIS DRAWING SHOULD BE ADDRESSED TO 2C design

Project Title:
Hall & Woodhouse - Managed House
The Olive Branch, Horsham

Drawing Title:
EXISTING LAYOUT PLAN AND ELEVATIONS

Project Address:	Drawing Number:	Rev:	Date:
12 Bishopric, Horsham RH12 1QR	2CD50523 / 01	A	23.05.25
	Sheet No 1 of 1		
2C Design Consultants Ltd 7 Edison Buildings Coventry, CV1 4JA tel: 02476-995-400 www.2Cdesign.co.uk	Paper Size: A1		
	Scale UOS 1:100		

© THIS DRAWING REMAINS THE PROPERTY OF 2C design & MUST NOT BE DEVULGED OR REPRODUCED TO THIRD PARTIES WITHOUT WRITTEN CONSENT