

Existing Floor/Roof Plans, April 2024
Re: Proposed North Side/End Extension, 2024
brownly@gmail.com, 07749932593
LYNDON BROWN, THE COACH HOUSE
1 HERNBROOK DRIVE, HORSHAM, RH13 6EW, 3/19, R

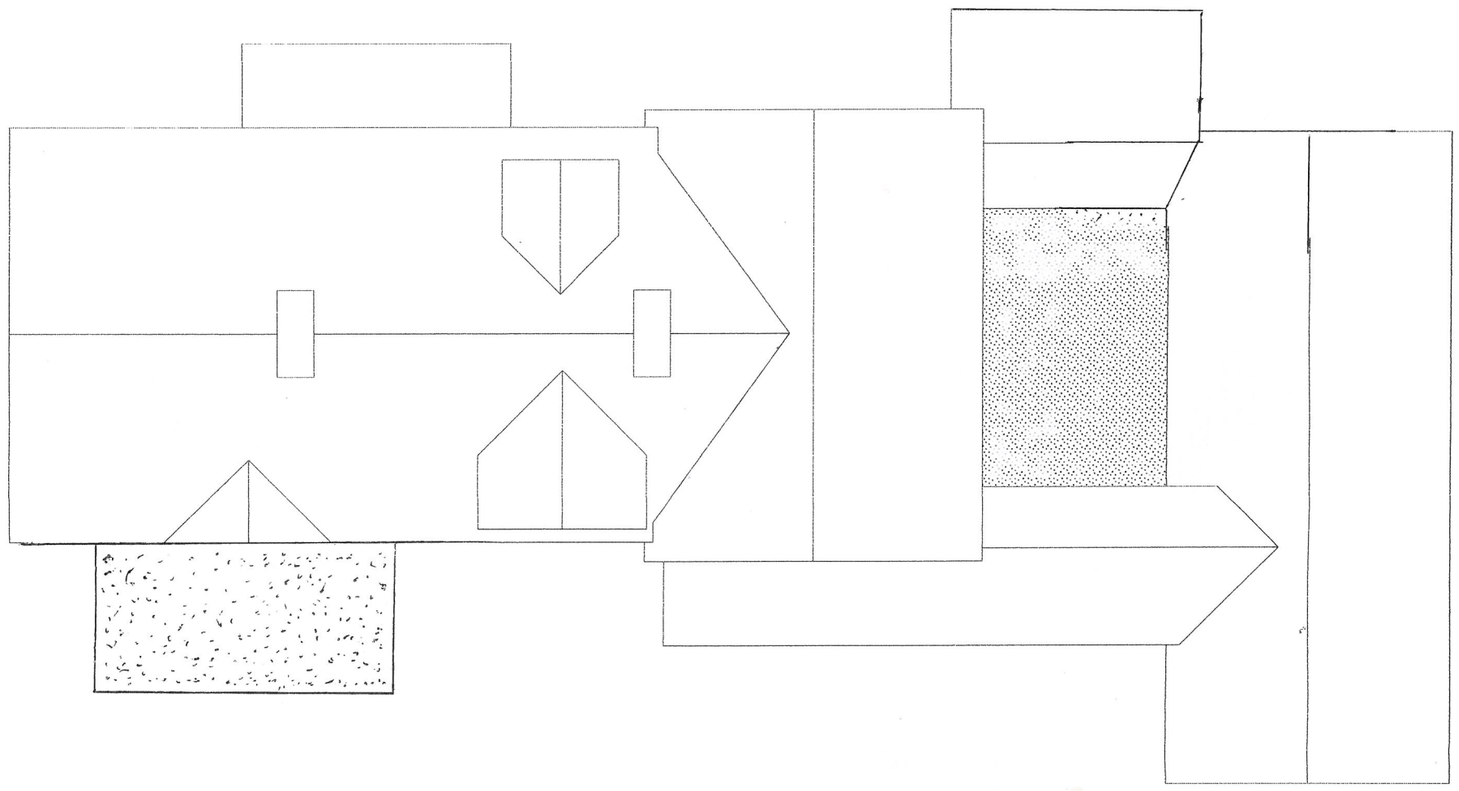

ROOF PLAN scale 1:100

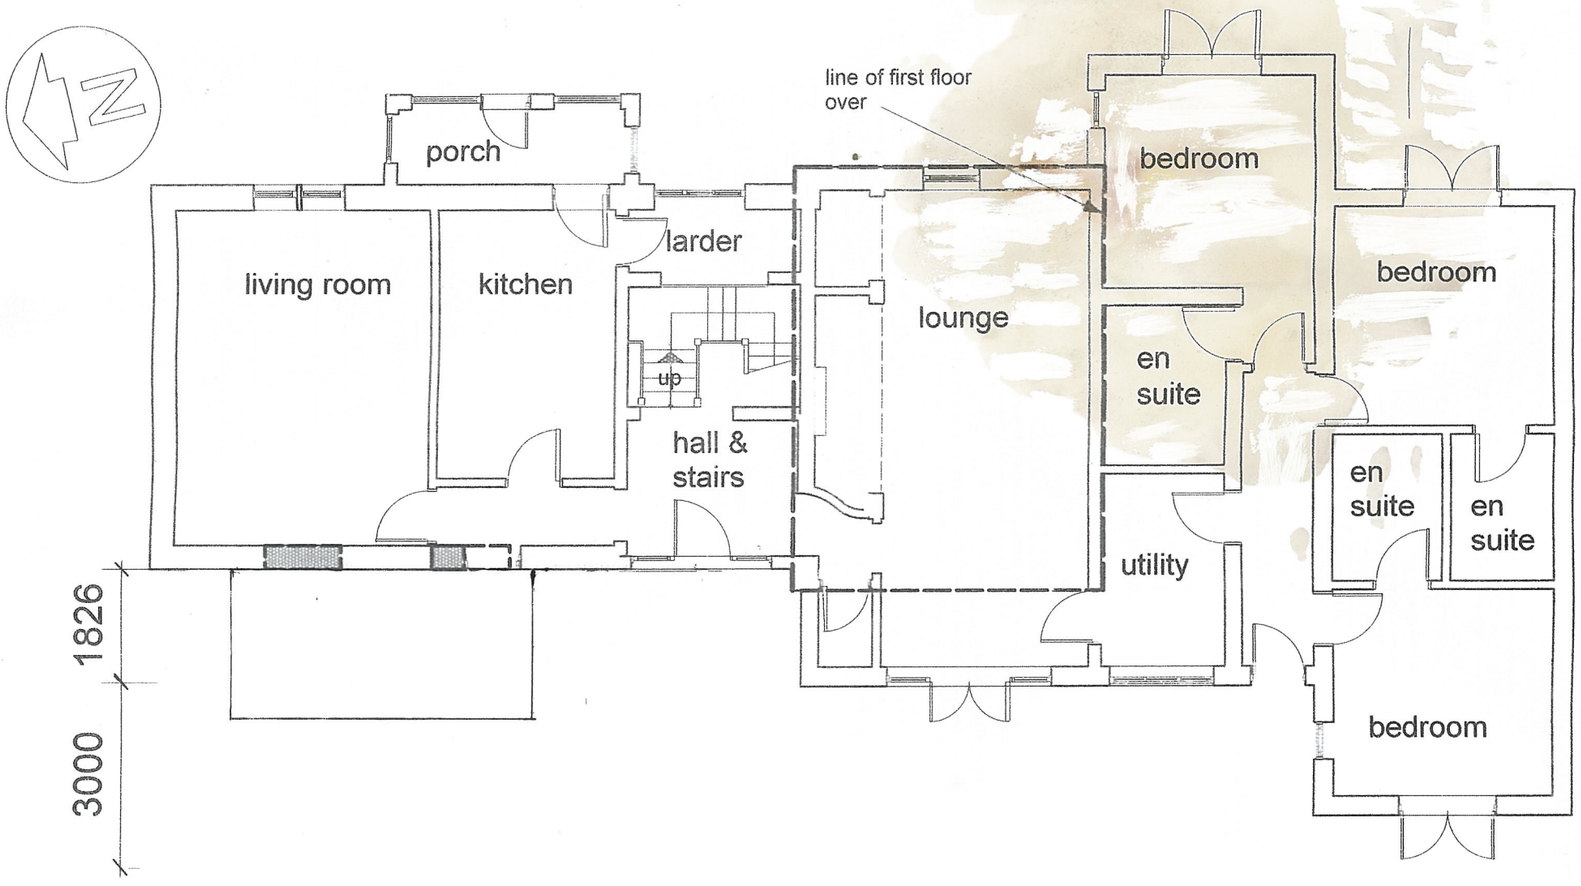

GROUND PLAN scale 1:100

0 1 2 3 4 5 6 7 8 9 M