
Lion Lodge

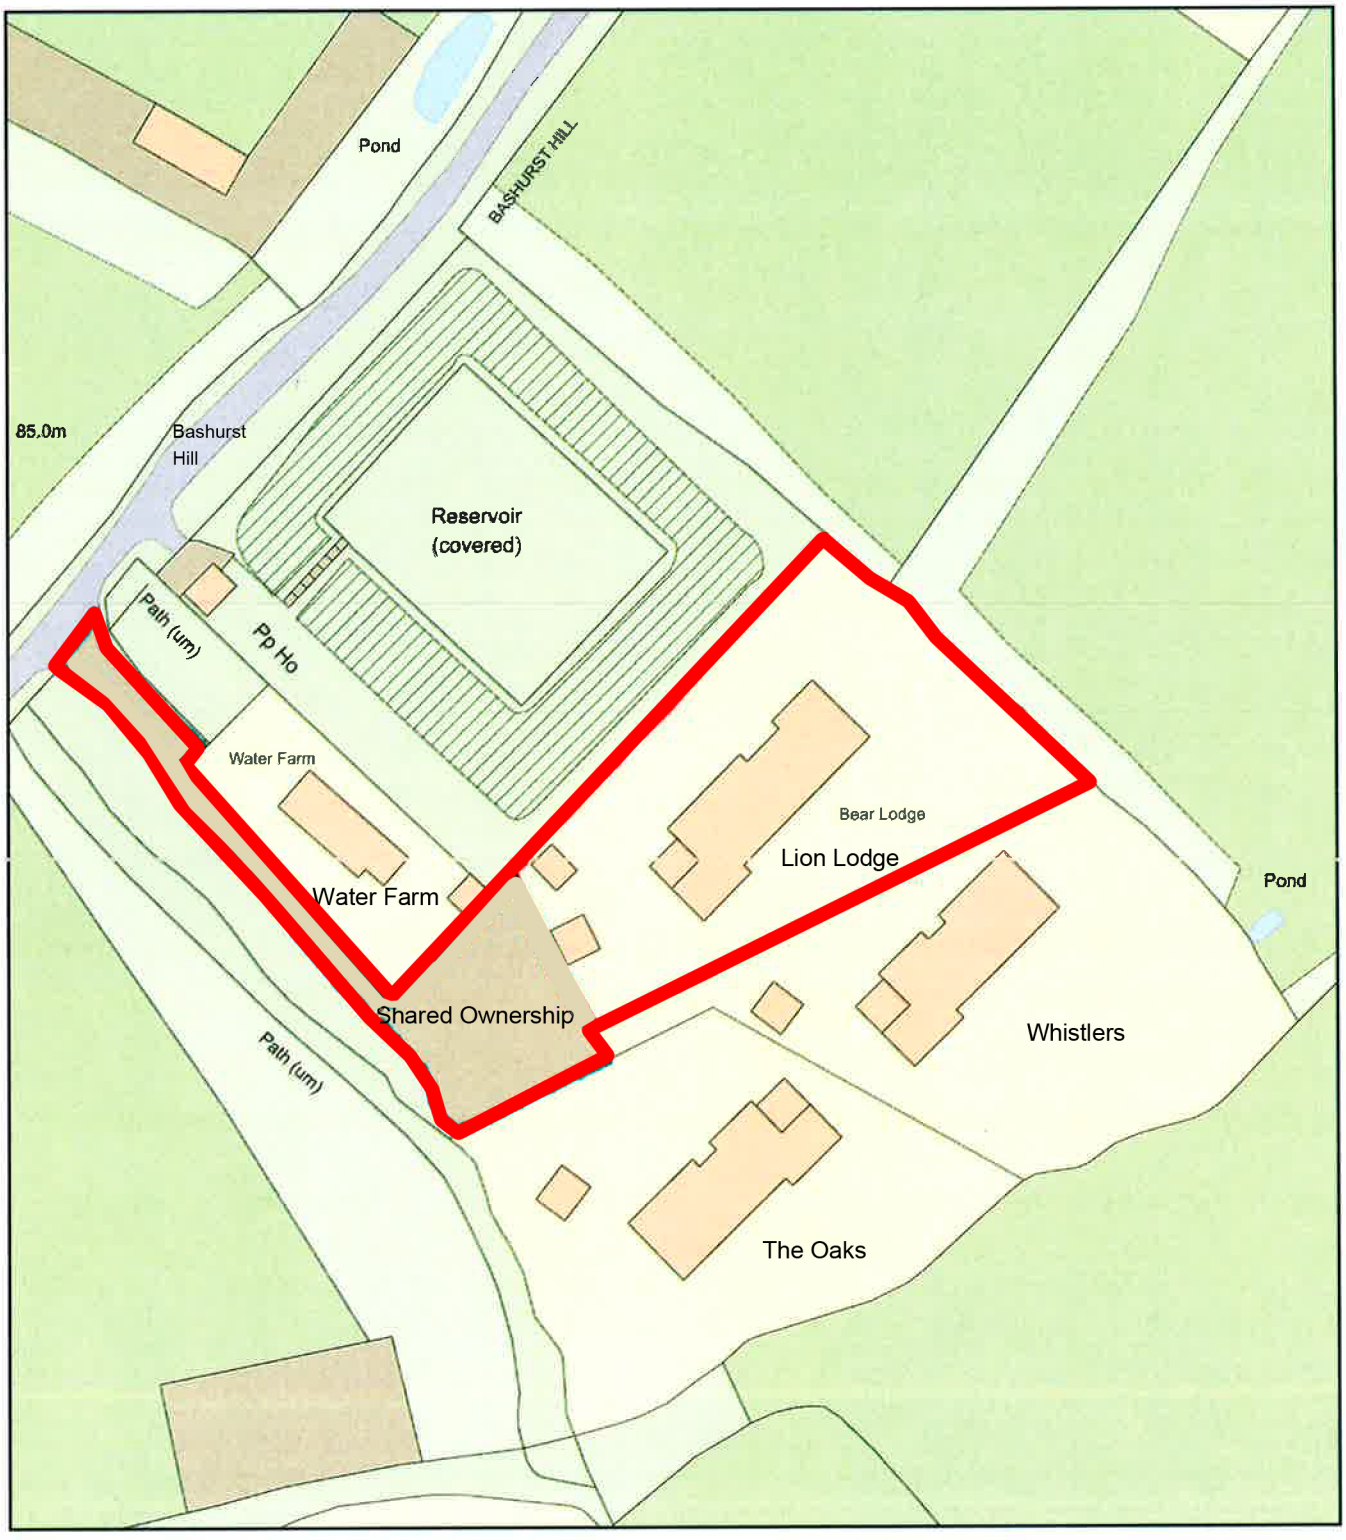

0 50
Metres

N

ReQuestaPlan

Plan Produced for:	Grumitt Wade Mason
Date Produced:	23 May 2024
Plan Reference Number:	TQRQM24144112531245
Scale:	1:1250 @ A4

© Crown copyright and database rights 2023 OS 100042766