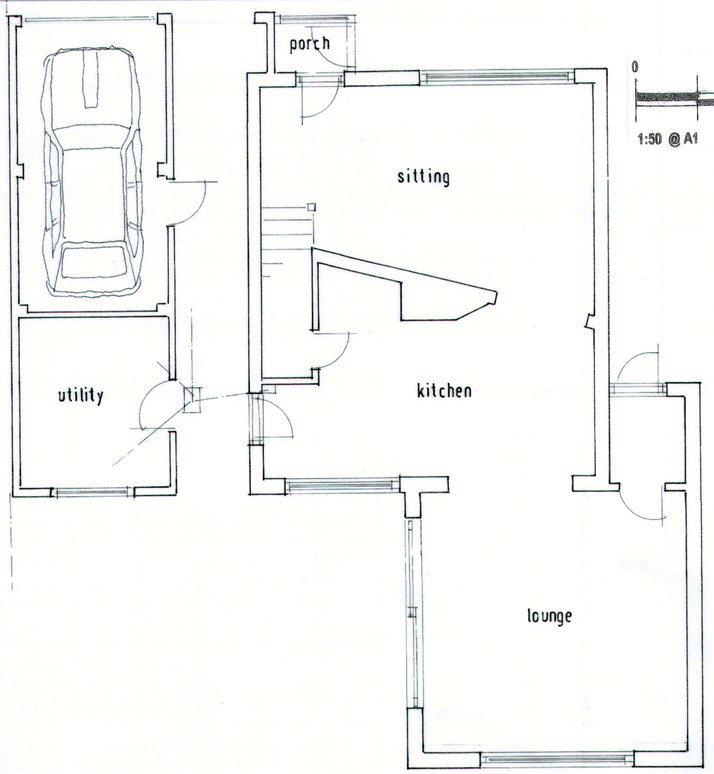

EXISTING GROUND FLOOR PLAN.



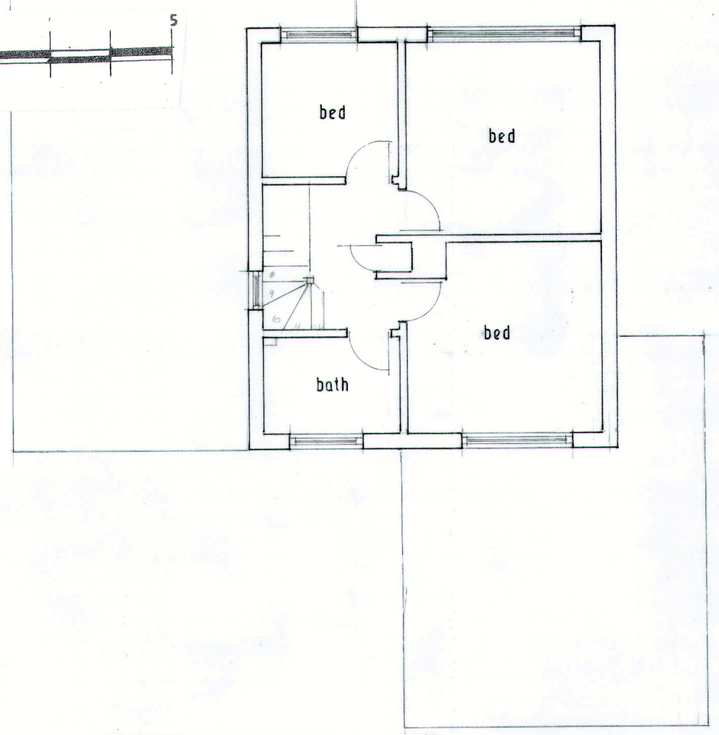

EXISTING FIRST FLOOR PLAN.

EXISTING ELEVATIONS.

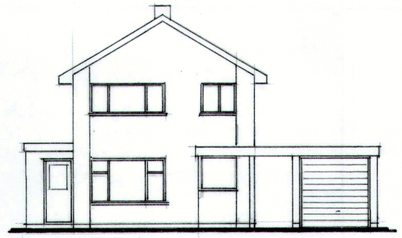

NORTH.

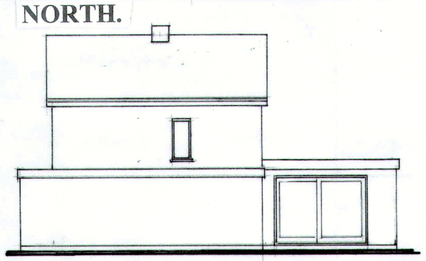

WEST.

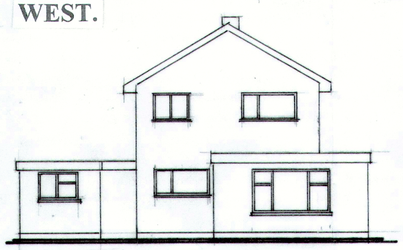

SOUTH.



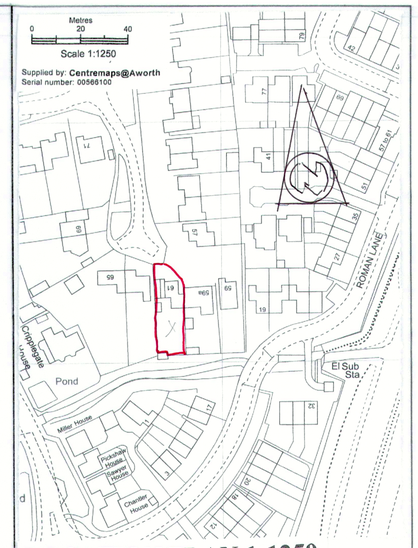

LOCATION PLAN 1:1250.

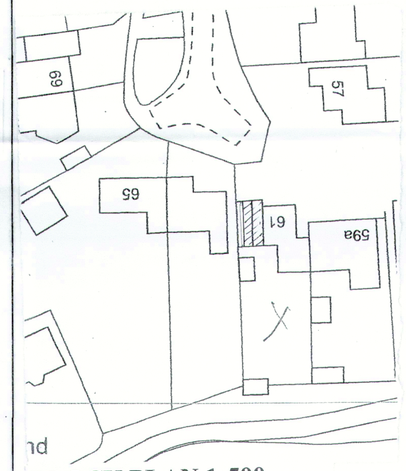

BLOCK PLAN 1:500.

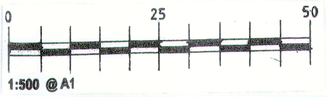

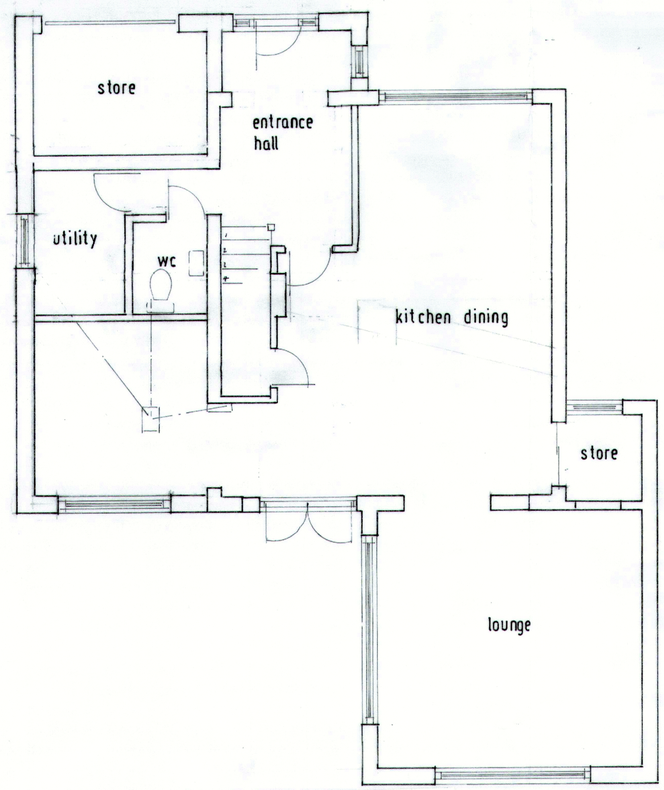

PROPOSED GROUND FLOOR PLAN.

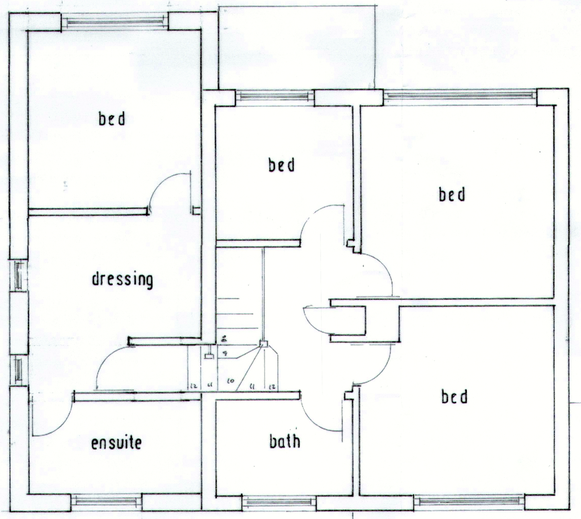

PROPOSED FIRST FLOOR PLAN.

PROPOSED ELEVATIONS.

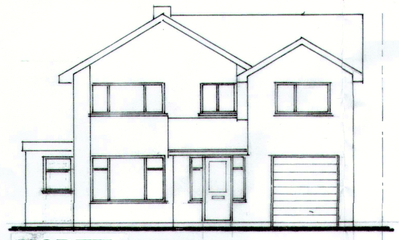

NORTH.

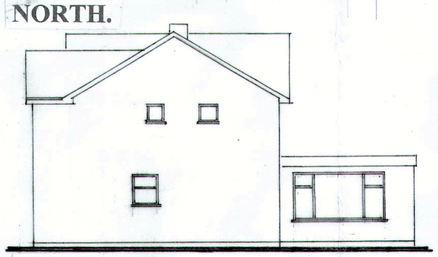

WEST.



SOUTH.

rev'n	date	details	by	chkd

ALAN RYRIE.

Telephone; 01293 452692.

contract

MR. & MRS. M. BUTTERWORTH,
61, MILLFIELD,
SOUTHWATER.

EXTENSION.

scale 1:50, 1:100 date MAR 2024 by AR checked

job no.	drawing no.	rev.
	MB 01.	