



SIDE · NORTH

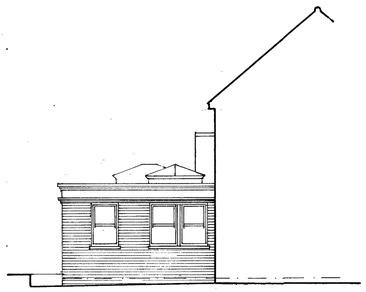


REAR · WEST



SIDE · SOUTH

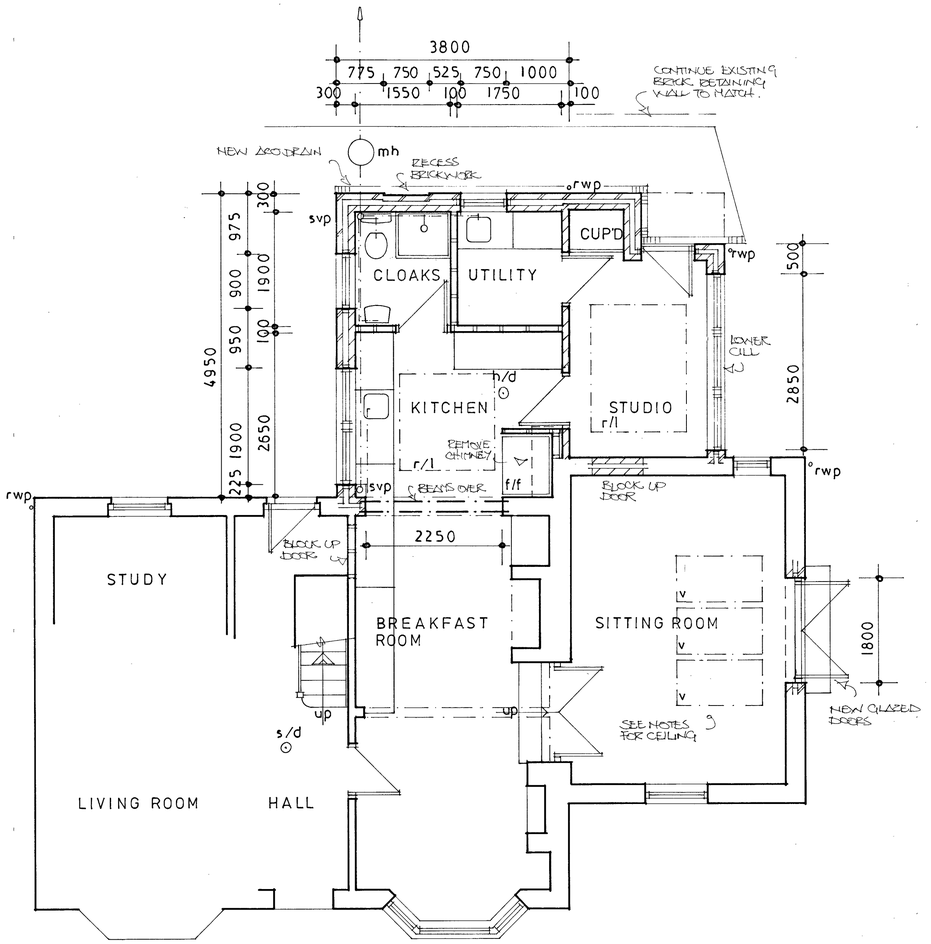

GROUND FLOOR PLAN

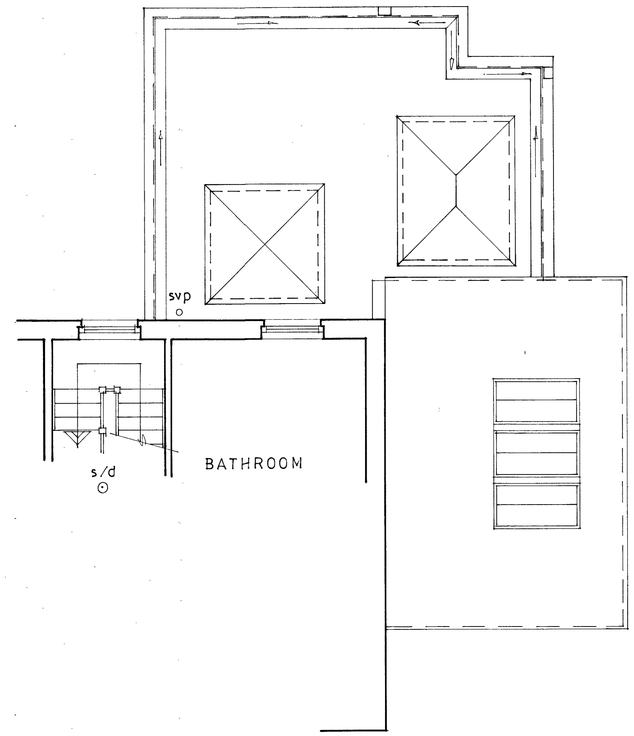

FIRST FLOOR / ROOF PLAN

scale bar 1:100

0 1 2 3 4 5 6 7 8 9 10

scale bar 1:50

0 1 2 3 4 5

belmont designs
architectural practice
37 Ashenground Road
Haywards Heath
West Sussex
RH16 4PS
tel: 01444 455161
email: james@belmont-designs.co.uk

copyright

copyright and all dimensions to be checked prior to commencement

Client
Mr & Mrs J Carr

Site
Felstead Villa
Sandy Lane
Henfield
BN5 9UX

Project
Proposed replacement
single storey extension
to the rear of the property

Proposed plans and elevations

Date October 2023
Scale 1:50, 1:100 @ A1
Drawn JTM
Drawing No
B.037.23.02 Rev A