


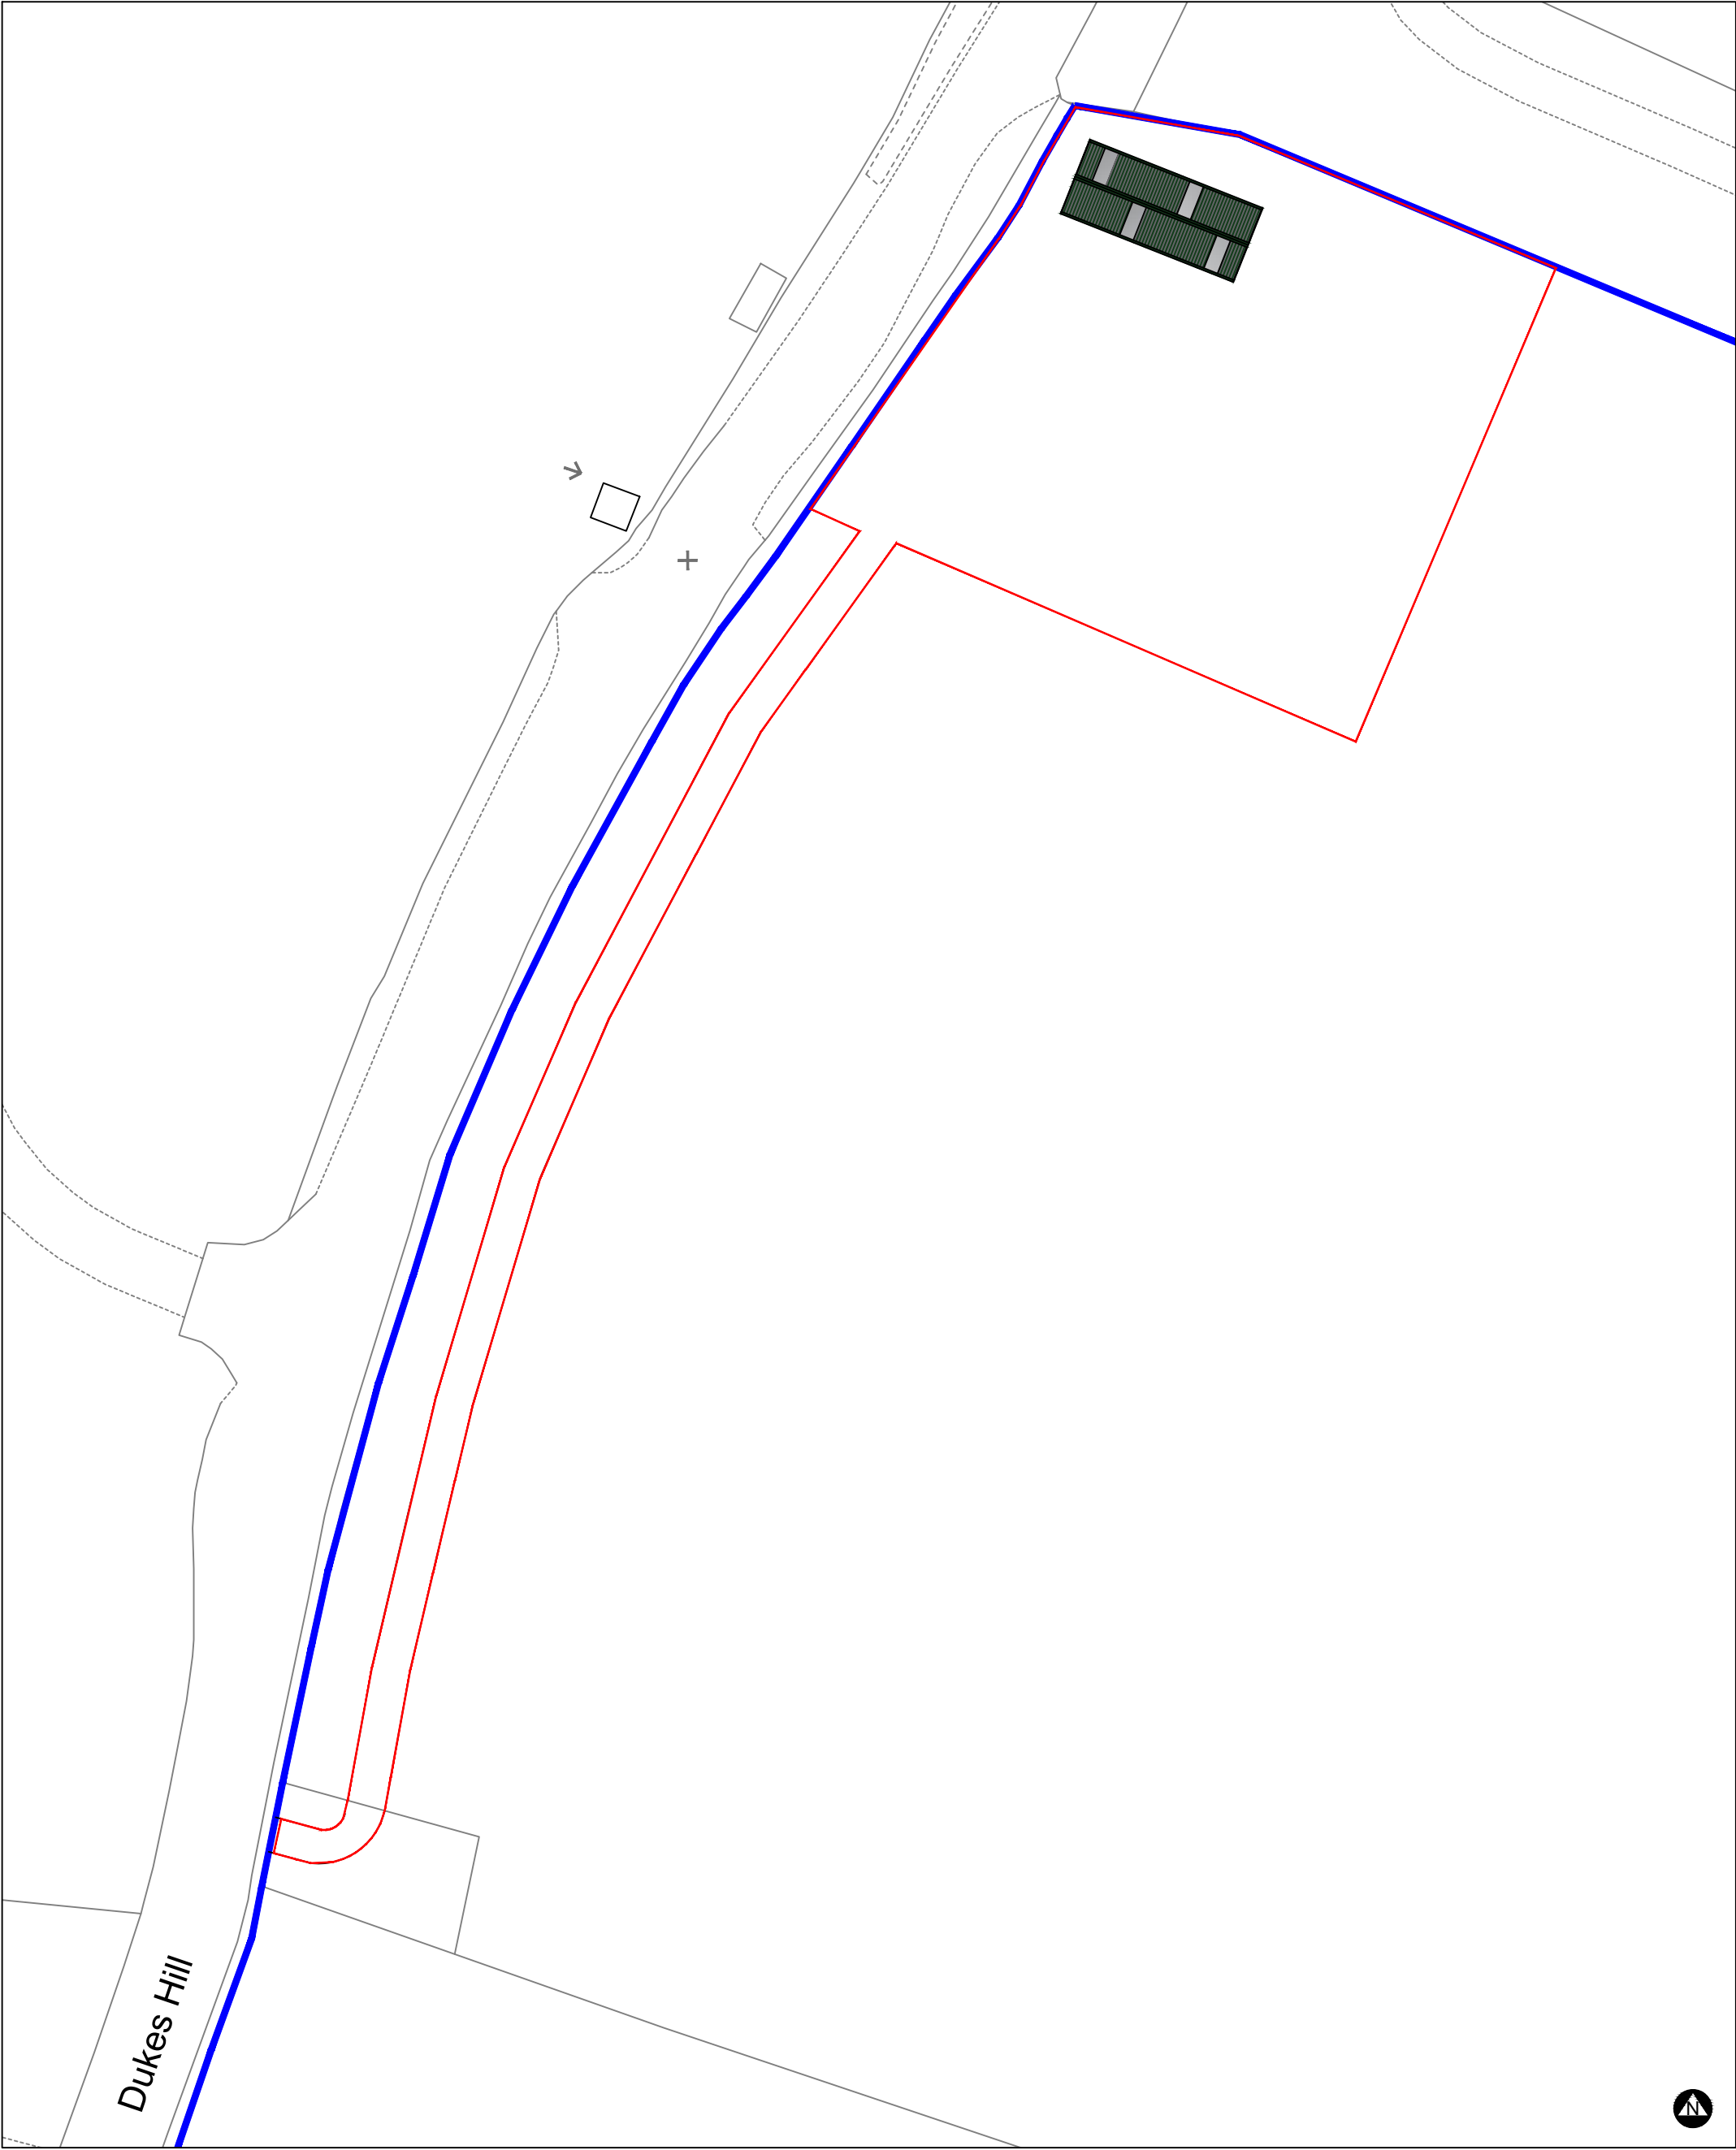

Revision:			
address The Barn, Oakridge House, The Street, Thakeham, RH20 3EP			
project Proposed conversion of barn to detached dwelling			
title Proposed Block Plan			
scale 1:500 on A3	date March 2026	dwg no. 2026.498.04	revision

DO WNSVIEW
ASSOCIATES
Chartered Surveyors

Little Acorns
Hampers Lane
Storrington
West Sussex
RH20 3HZ
Tel: 01903 746367
Mob: 07525 844965
Email:
mail@downsview-surveyors.co.uk

