

MATERIALS


ROOF WILL BE FINISHED WITH ALUMINIUM
VERTICLE STRUCTS AT 400 CENTRES

ALUMINIUM SHEETING



WALLS WILL BE FINISHED WITH VERTICAL TIMBER
CLADDING

VERTICAL TIMBER CLADDING

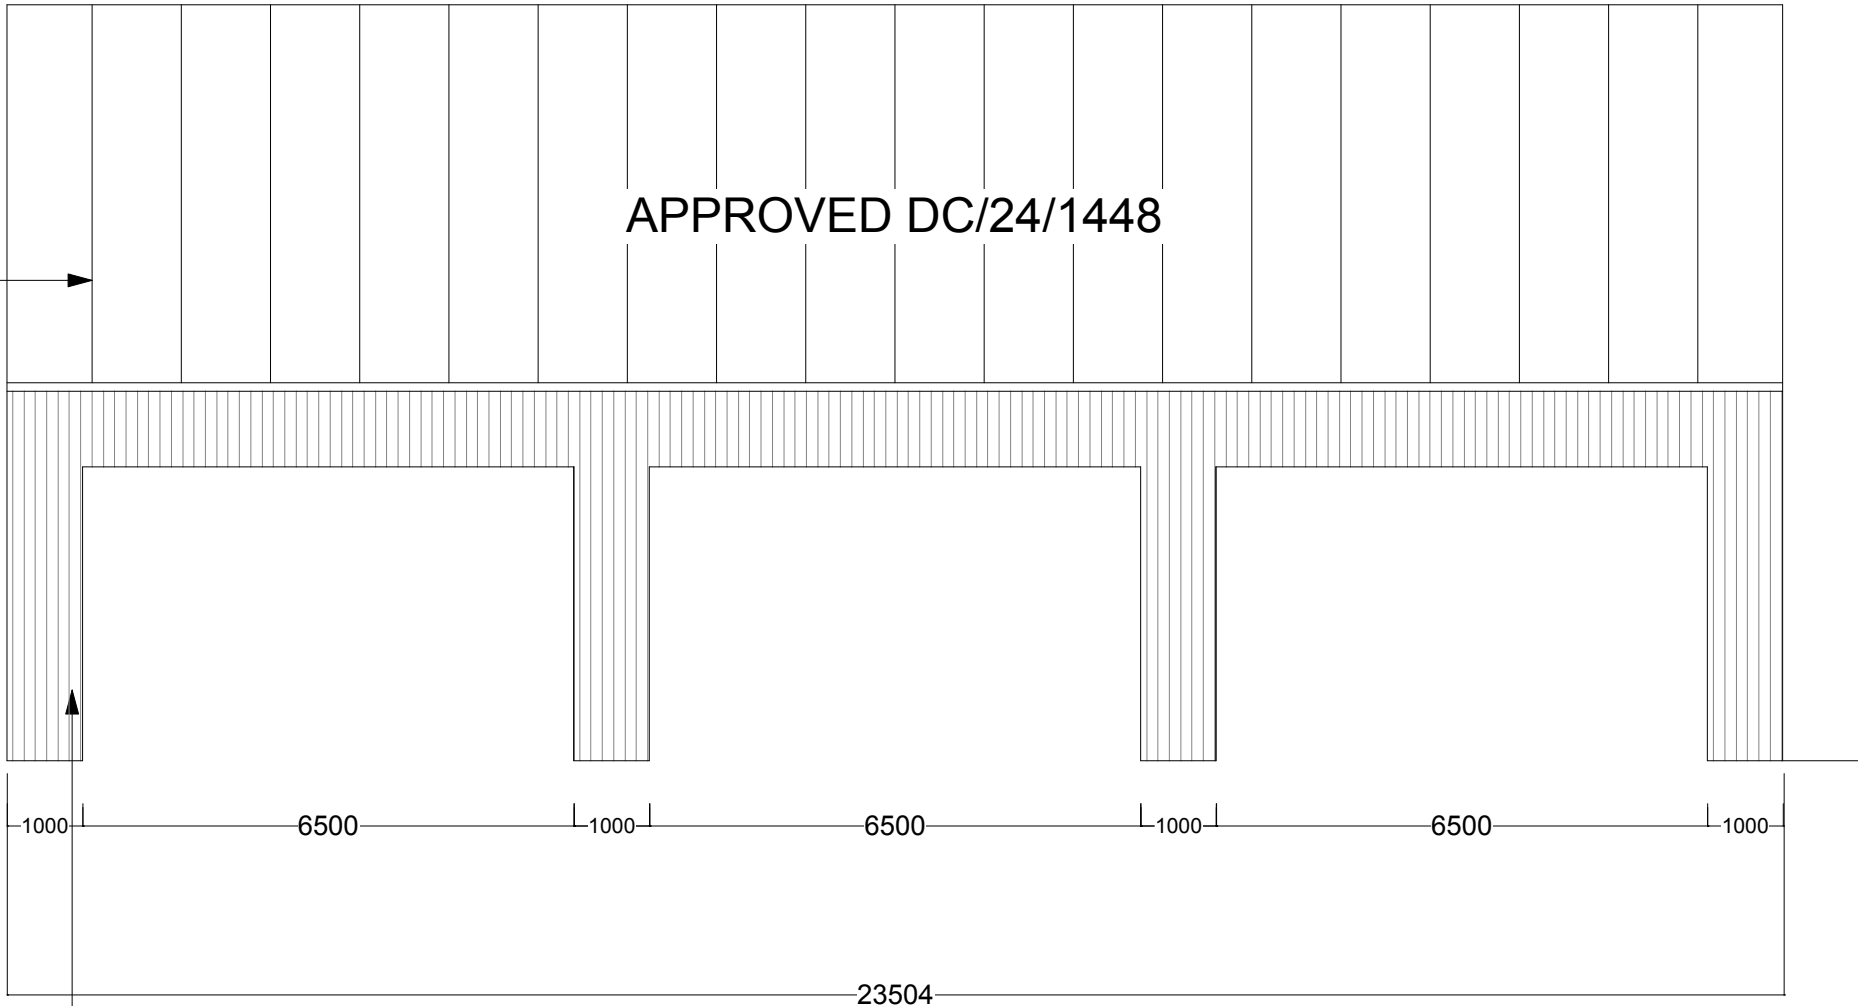

Elevation 1 (West Face)

ROLLER SHUTTER DOOR



MULTI AWARD WINNING DESIGN

WWW.JACKDUNCKLEY.COM

Birchfield Nursery
Kidders Lane
Henfield
West Sussex
BN5 9AB

Scale 1-100
unless otherwise stated

Paper Size: A1

