


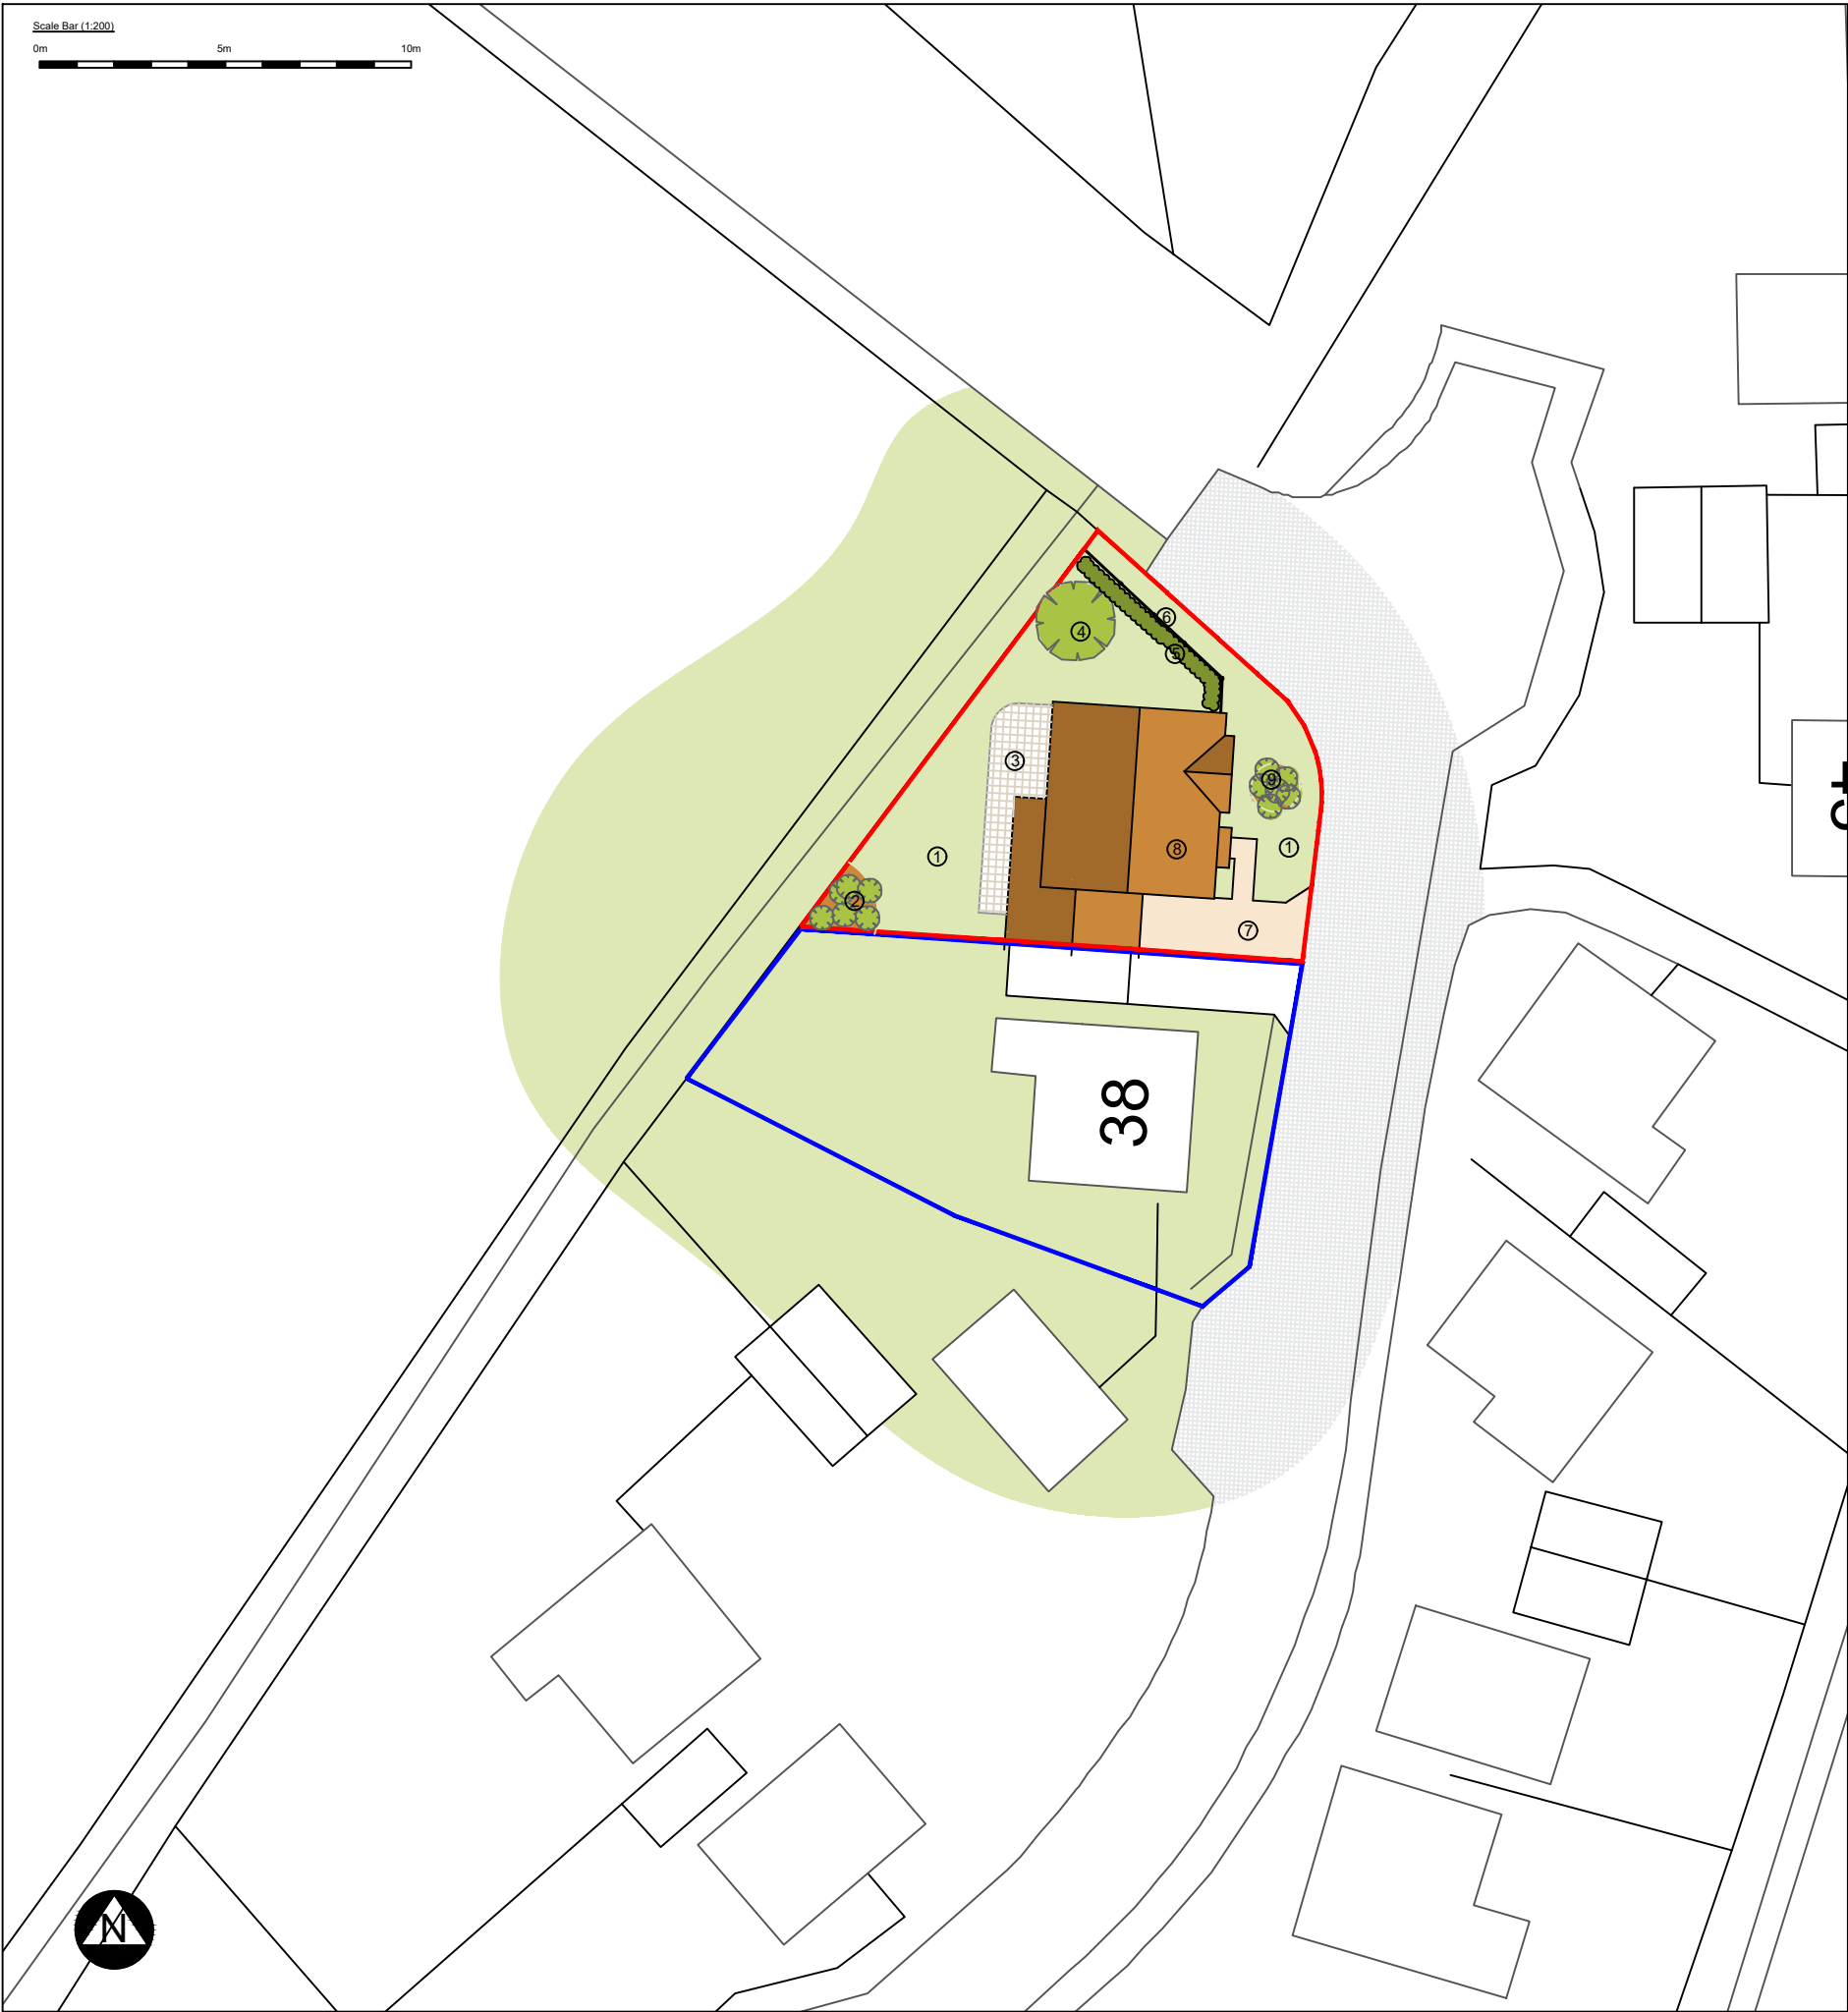

Proposed landscape plan (Scale 1:200)

- Notes:
- ① Lawn
 - ② Crataegus Laevigata 'Paul Scarlet' Tree (Girth 12 - 16cm)
 - ③ 300mm x 300mm buff paving
 - ④ Braeburn apple tree (Girth 8 - 10cm)
 - ⑤ Mixed native hedge
 - ⑥ 1800mm close board fence
 - ⑦ Tarmac driveway as existing
 - ⑧ Proposed property
 - ⑨ Low level Rhododendron and planting



Proposed block plan (Scale 1:500)

Revision:	B A	Aug 2026 Dec 2022	Landscape plan amended Landscape plan amended
address	38 York Close, Southwater, West Sussex		
project	Proposed construction of 3 bedroom dwelling		
title	Proposed landscaping		
scale	date	dwg no.	revision
As noted @A3	Sept 2022	2022.338.05	B

DOWNSVIEW
ASSOCIATES
Chartered Surveyors

Little Acorns
Hampers Lane
Storrington
West Sussex
RH20 3HZ
Tel: 01903 746367
Mob: 07525 844965
Email:
mail@downsview-surveyors.co.uk
