



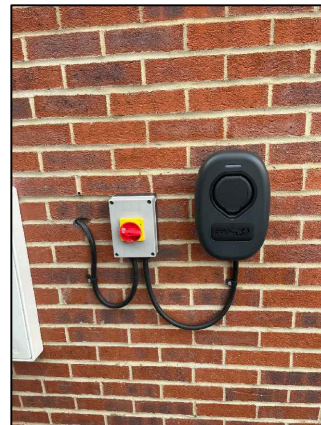

Scale Bar (1:500)

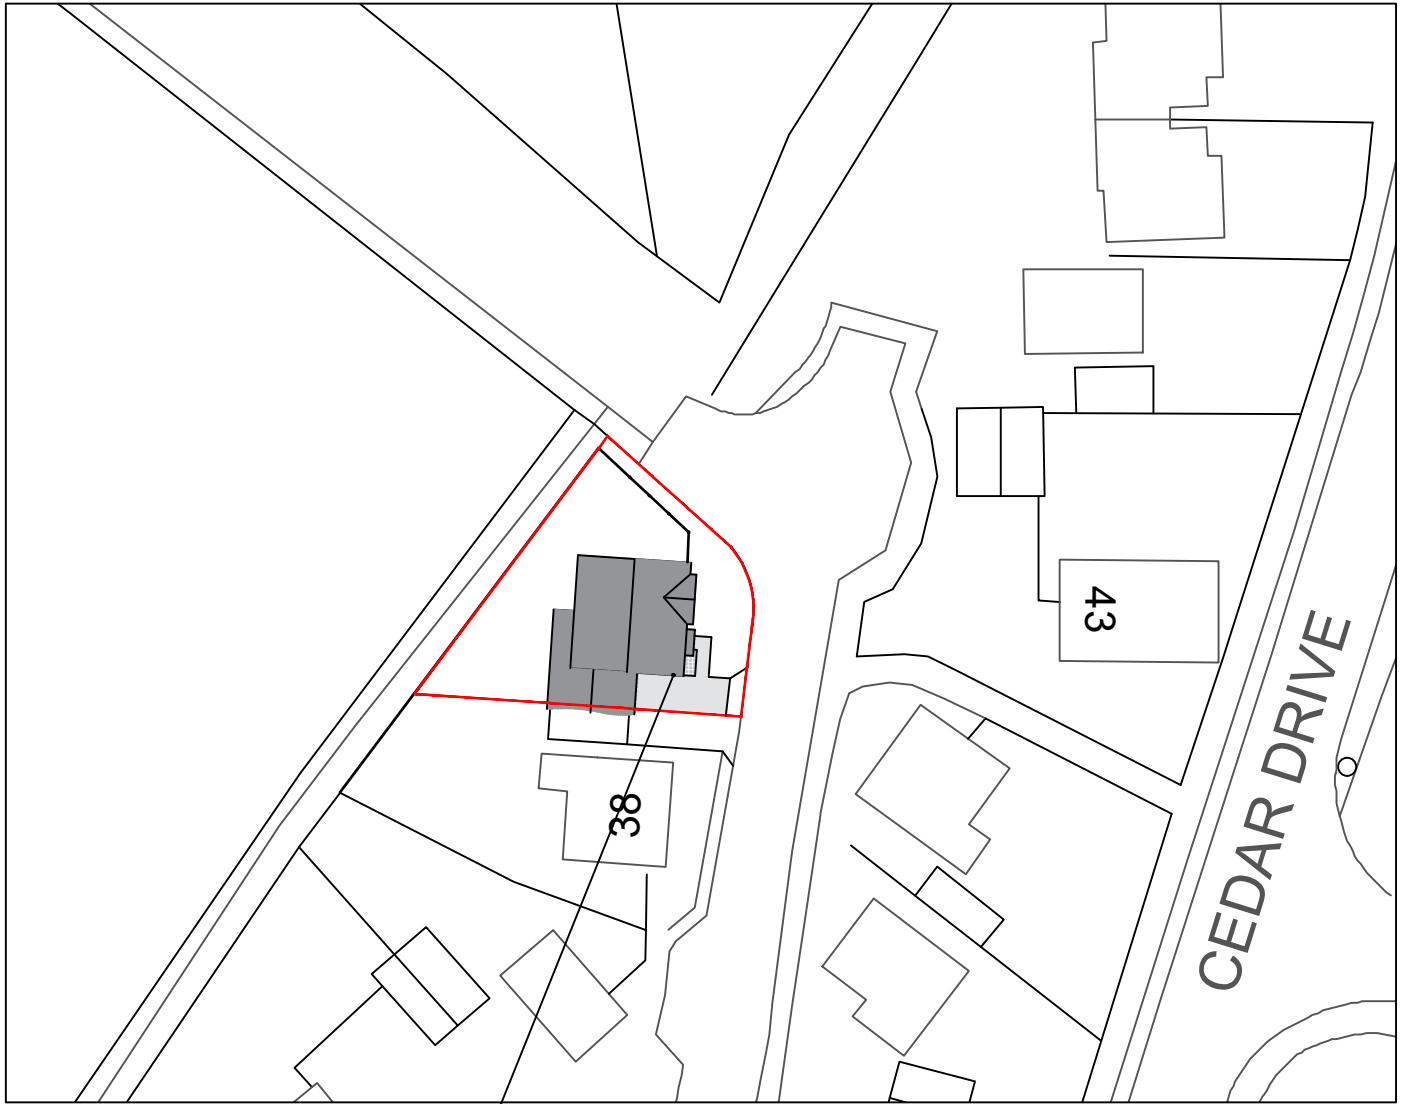

Revision:

address
38 York Close, Southwater, West Sussex

project
Proposed construction of 3 bedroom dwelling

title
Proposed location of EV charger

scale
1:500 @A4

date
Aug 2026

dwg no.
2022.338.06

revision

DOWSVIEW
ASSOCIATES
Chartered Surveyors

Little Acorns
Hampers Lane
Storrington
West Sussex
RH20 3HZ

Tel: 01903 746367
Mob: 07525 844965

Email:
mail@downsview-surveyors.co.uk

