


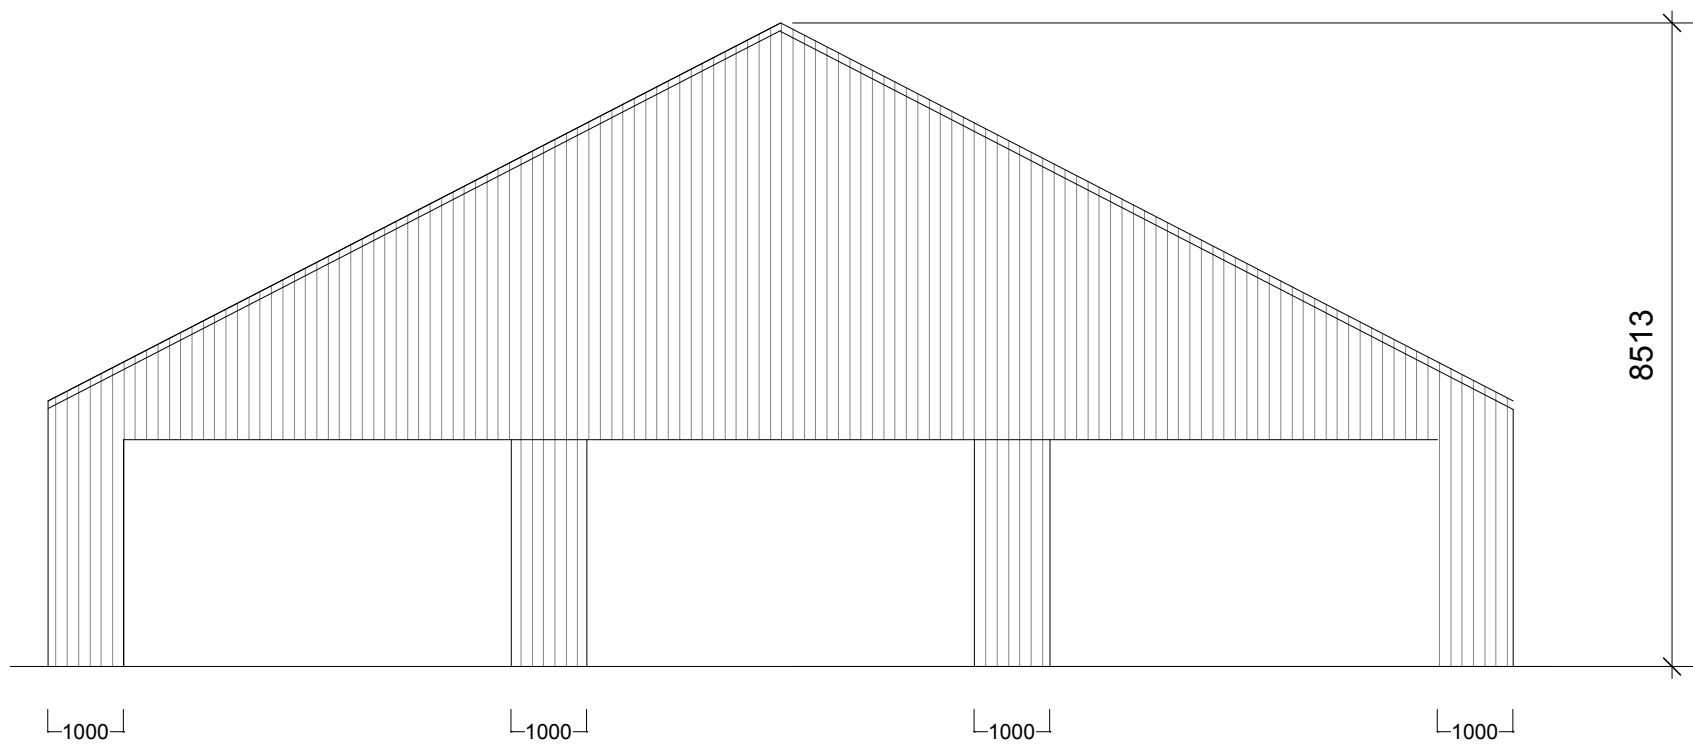


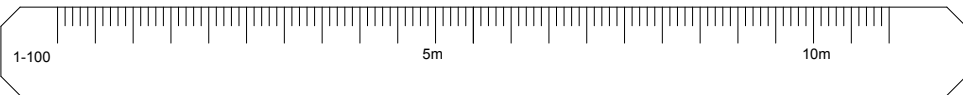

Elevation 1 (North Face)

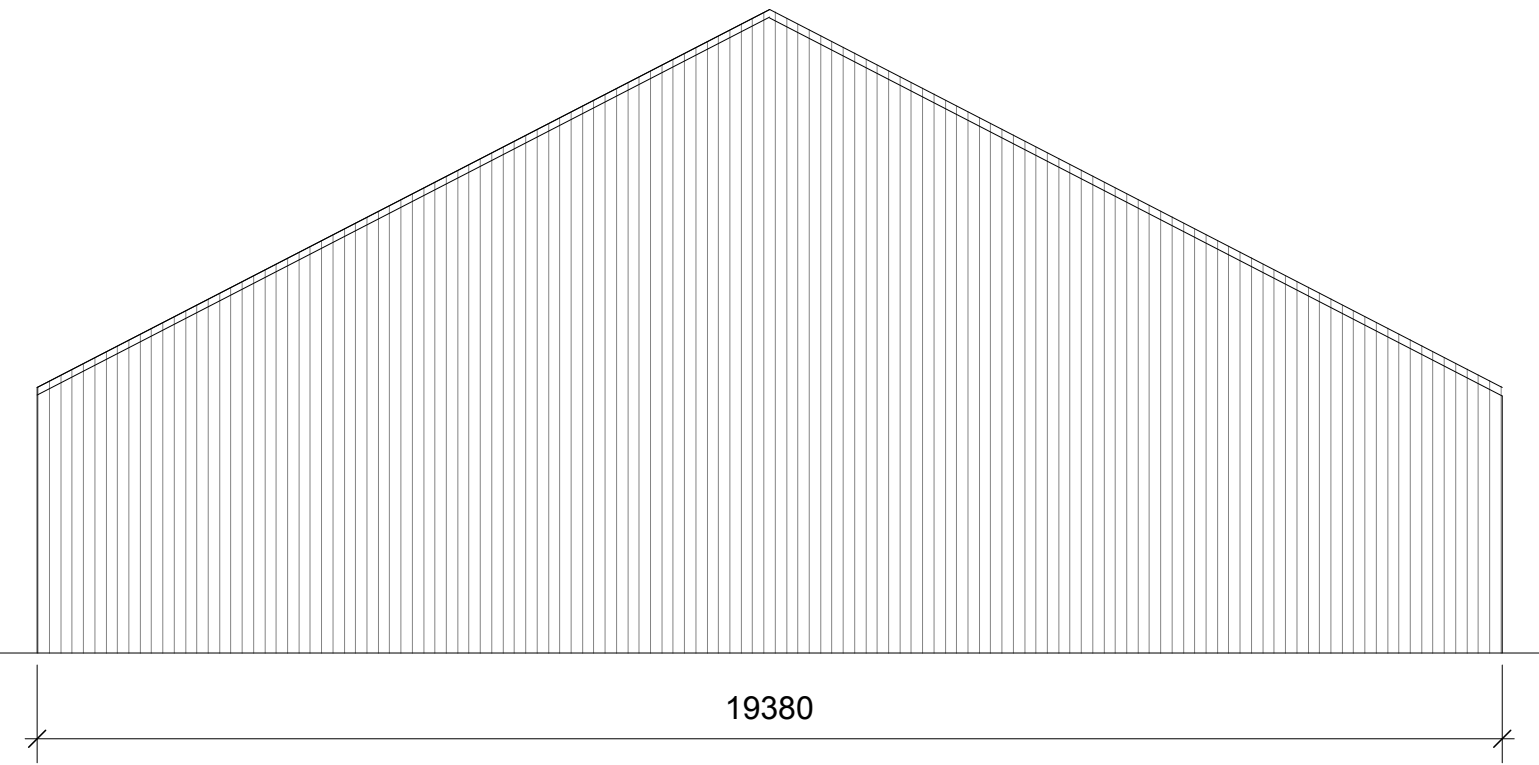

Elevation 2 (South Face)

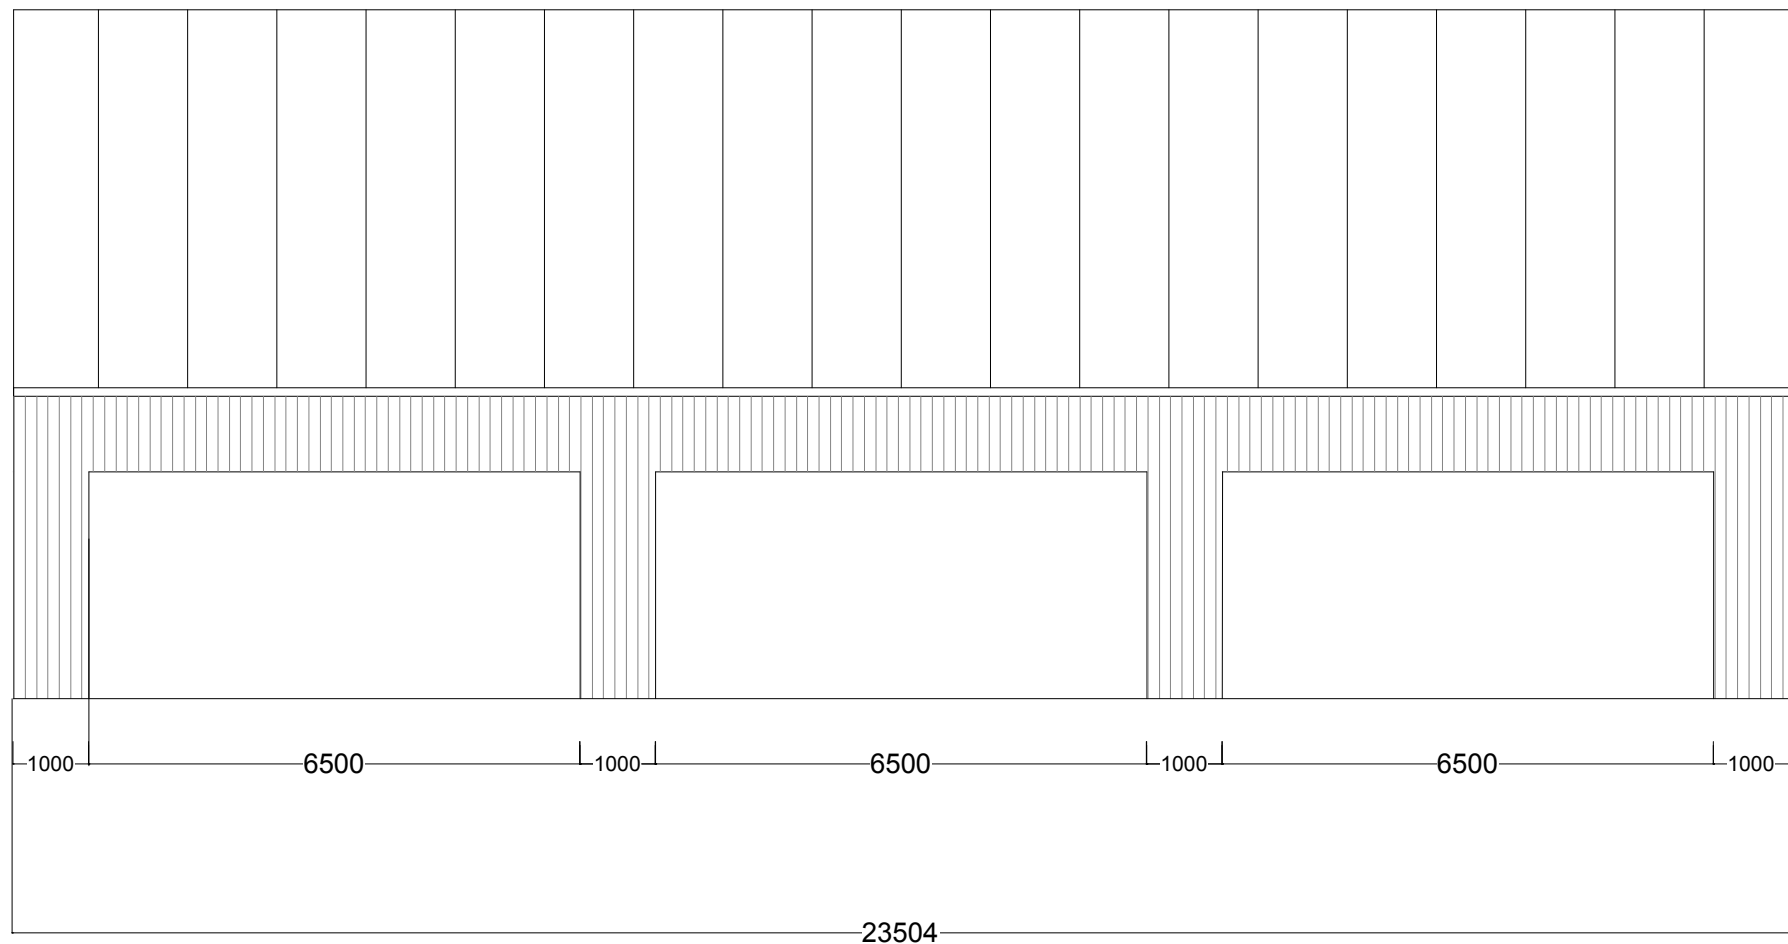

Elevation 3 (East Face)



Elevation 4 (West Face)



MULTI AWARD WINNING DESIGN

WWW.JACKDUNCKLEY.COM

Birchfield Nursery  
Kidders Lane  
Henfield  
West Sussex  
BN5 9AB

Scale 1-100  
unless otherwise stated

Paper Size: A1

