


Notes:

This drawing is protected by copyright. No part of this document may be reproduced, altered, or transmitted in any form or by any means without permission.
Do not scale off these drawings for construction purposes. If any discrepancies are found, please contact PWCR.

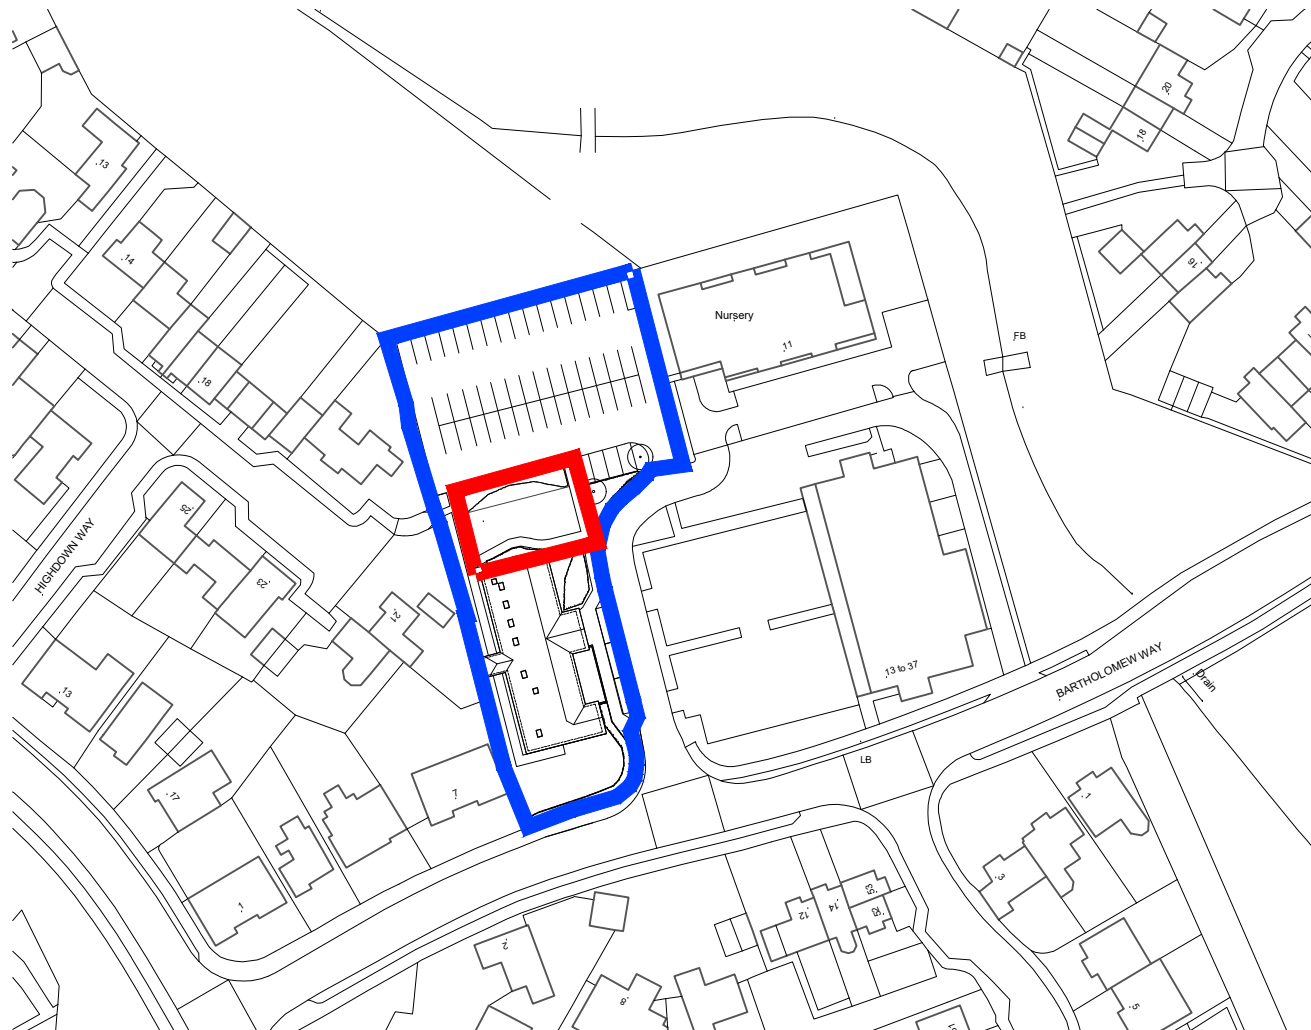

Location Plan

Scale 1:1250



1:1250 0 10 20 30 40 50

A	Boundary amended	AS	10.08.26
Rev	Description	Drawn By	Date
Client:	Holbrook Surgery	Drawn By:	LE
Dwg Title:	Location Plan	Checked By:	-
Project:	Extension to Surgery, 9 Bartholomew Way, Horsham. RH12 5JL	Scale	1:1250 @A4
		Date:	June 2026
Job No.:	2521(26)	Dwg No.:	P01
		Revision:	A

PWCR
ARCHITECTS | TOWN PLANNERS

PWCR, Grosvenor House,
Bleke Street, Shaftesbury,
Dorset SP7 8AW

01747 851881
www.pwcr.co.uk
mail@pwcr.co.uk

RIBA 
Chartered Practice