

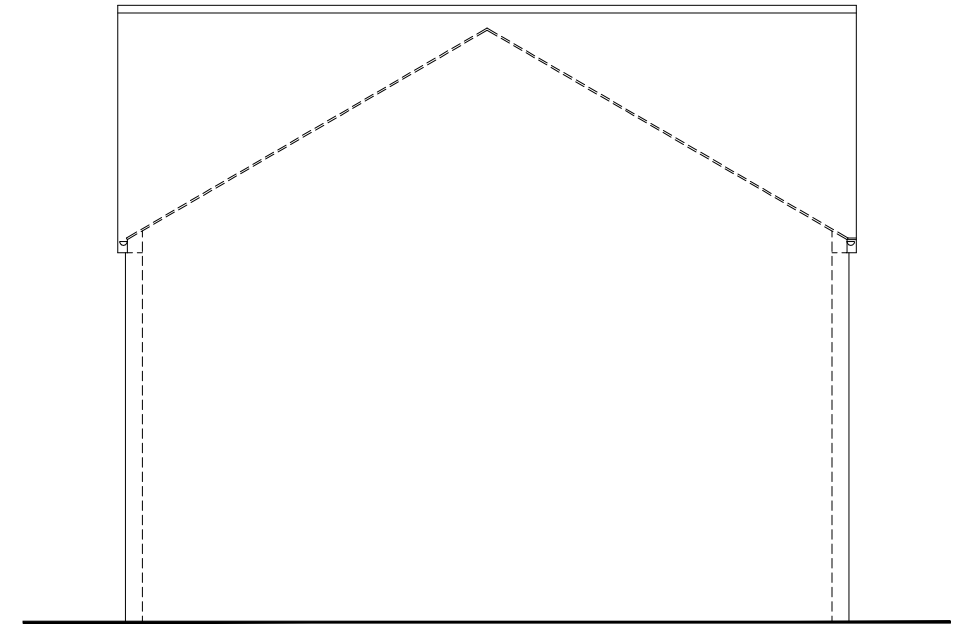
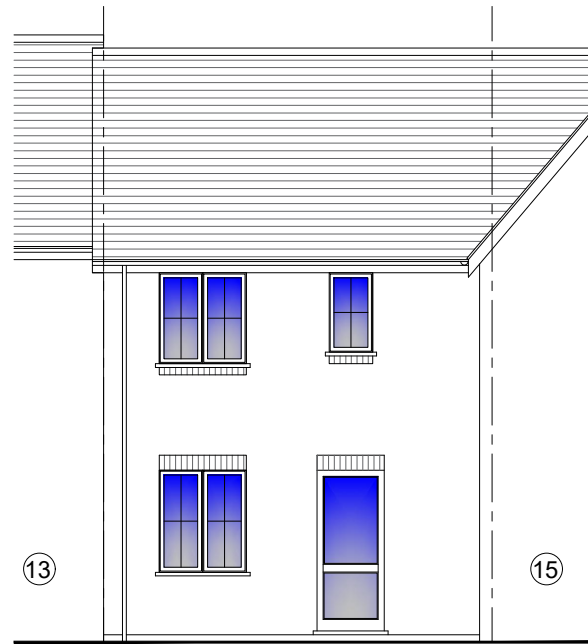
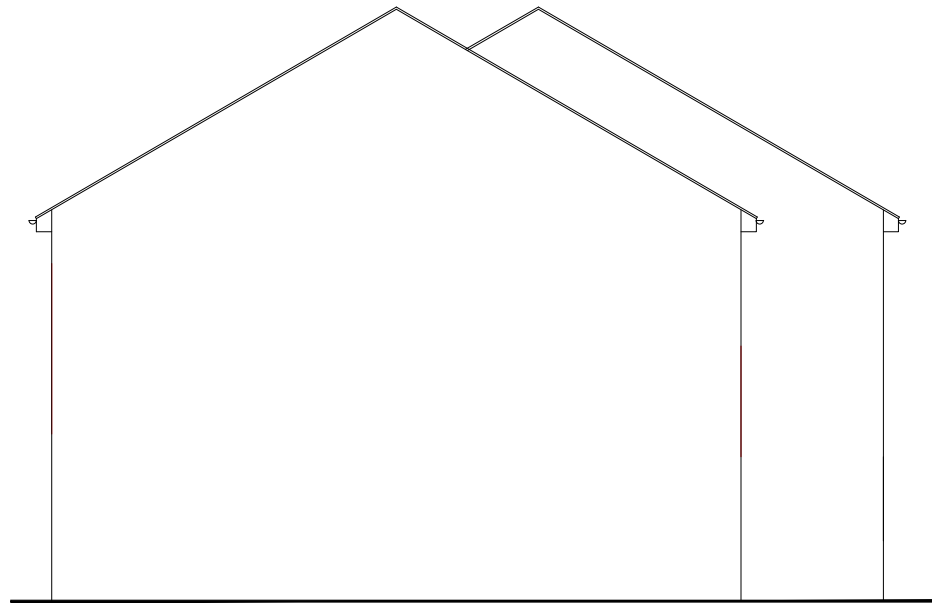
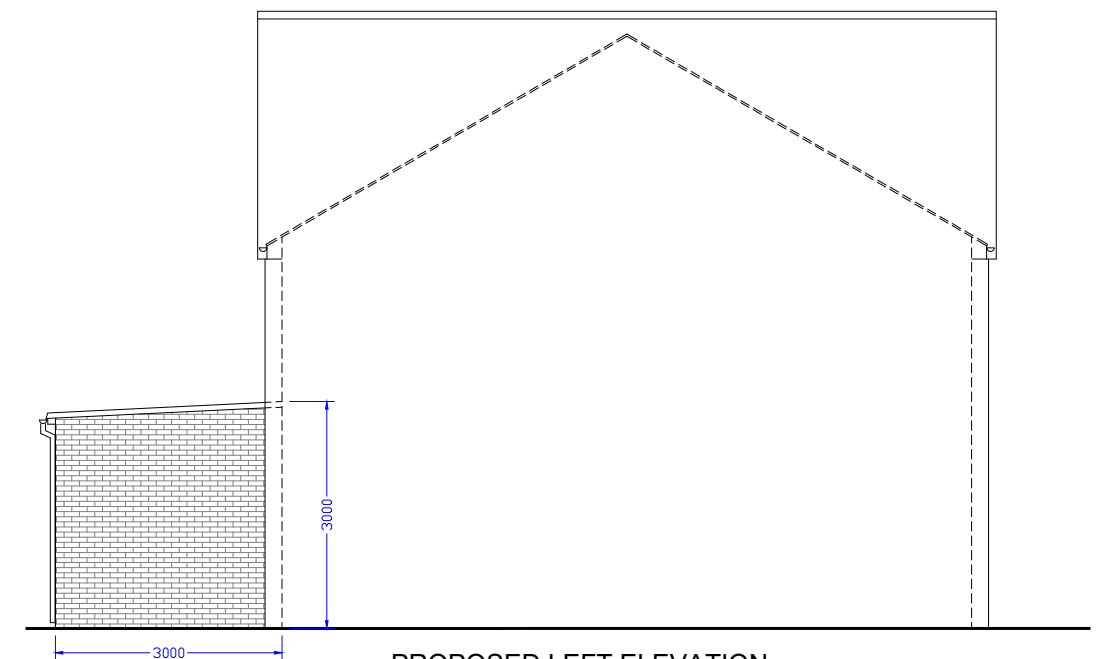


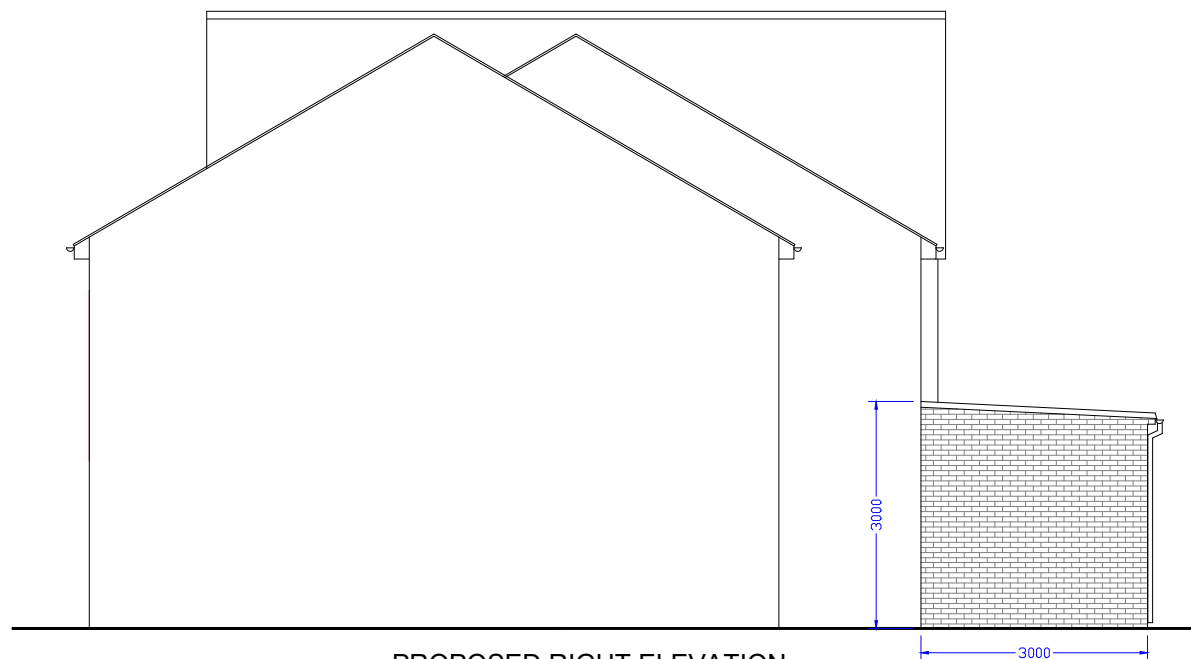

1. ALL FINISHES TO MATCH EXISTING.
2. WALLS TO BE BUILT UP TO MATCH EXISTING.
3. ALL NEW WINDOWS/DOORS TO MATCH EXISTING.
4. FLAT ROOF OVER EXTENSION.
5. RL - ROOF LIGHTS

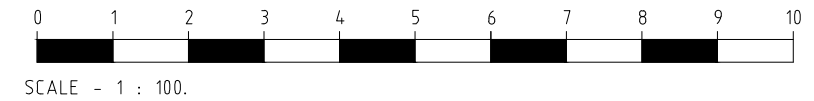

 KALSI DESIGN Architectural & Building Control Plans & Structural Design Services Tel: 07930966049 Email: gskalsi@btinternet.com	NOTES:	Client Mr & Mrs Biju	Scale 1: 100	Size A3	Drawing Title EXISTING & PROPOSED ELEVATIONS						
					Job Title 14 Windrum Close, Horsham. West Sussex RH12 1XR	Drawn by GSK		Drawing No. 3926	P	03	
						Date APRIL 2026					
NOT FOR CONSTRUCTION											