

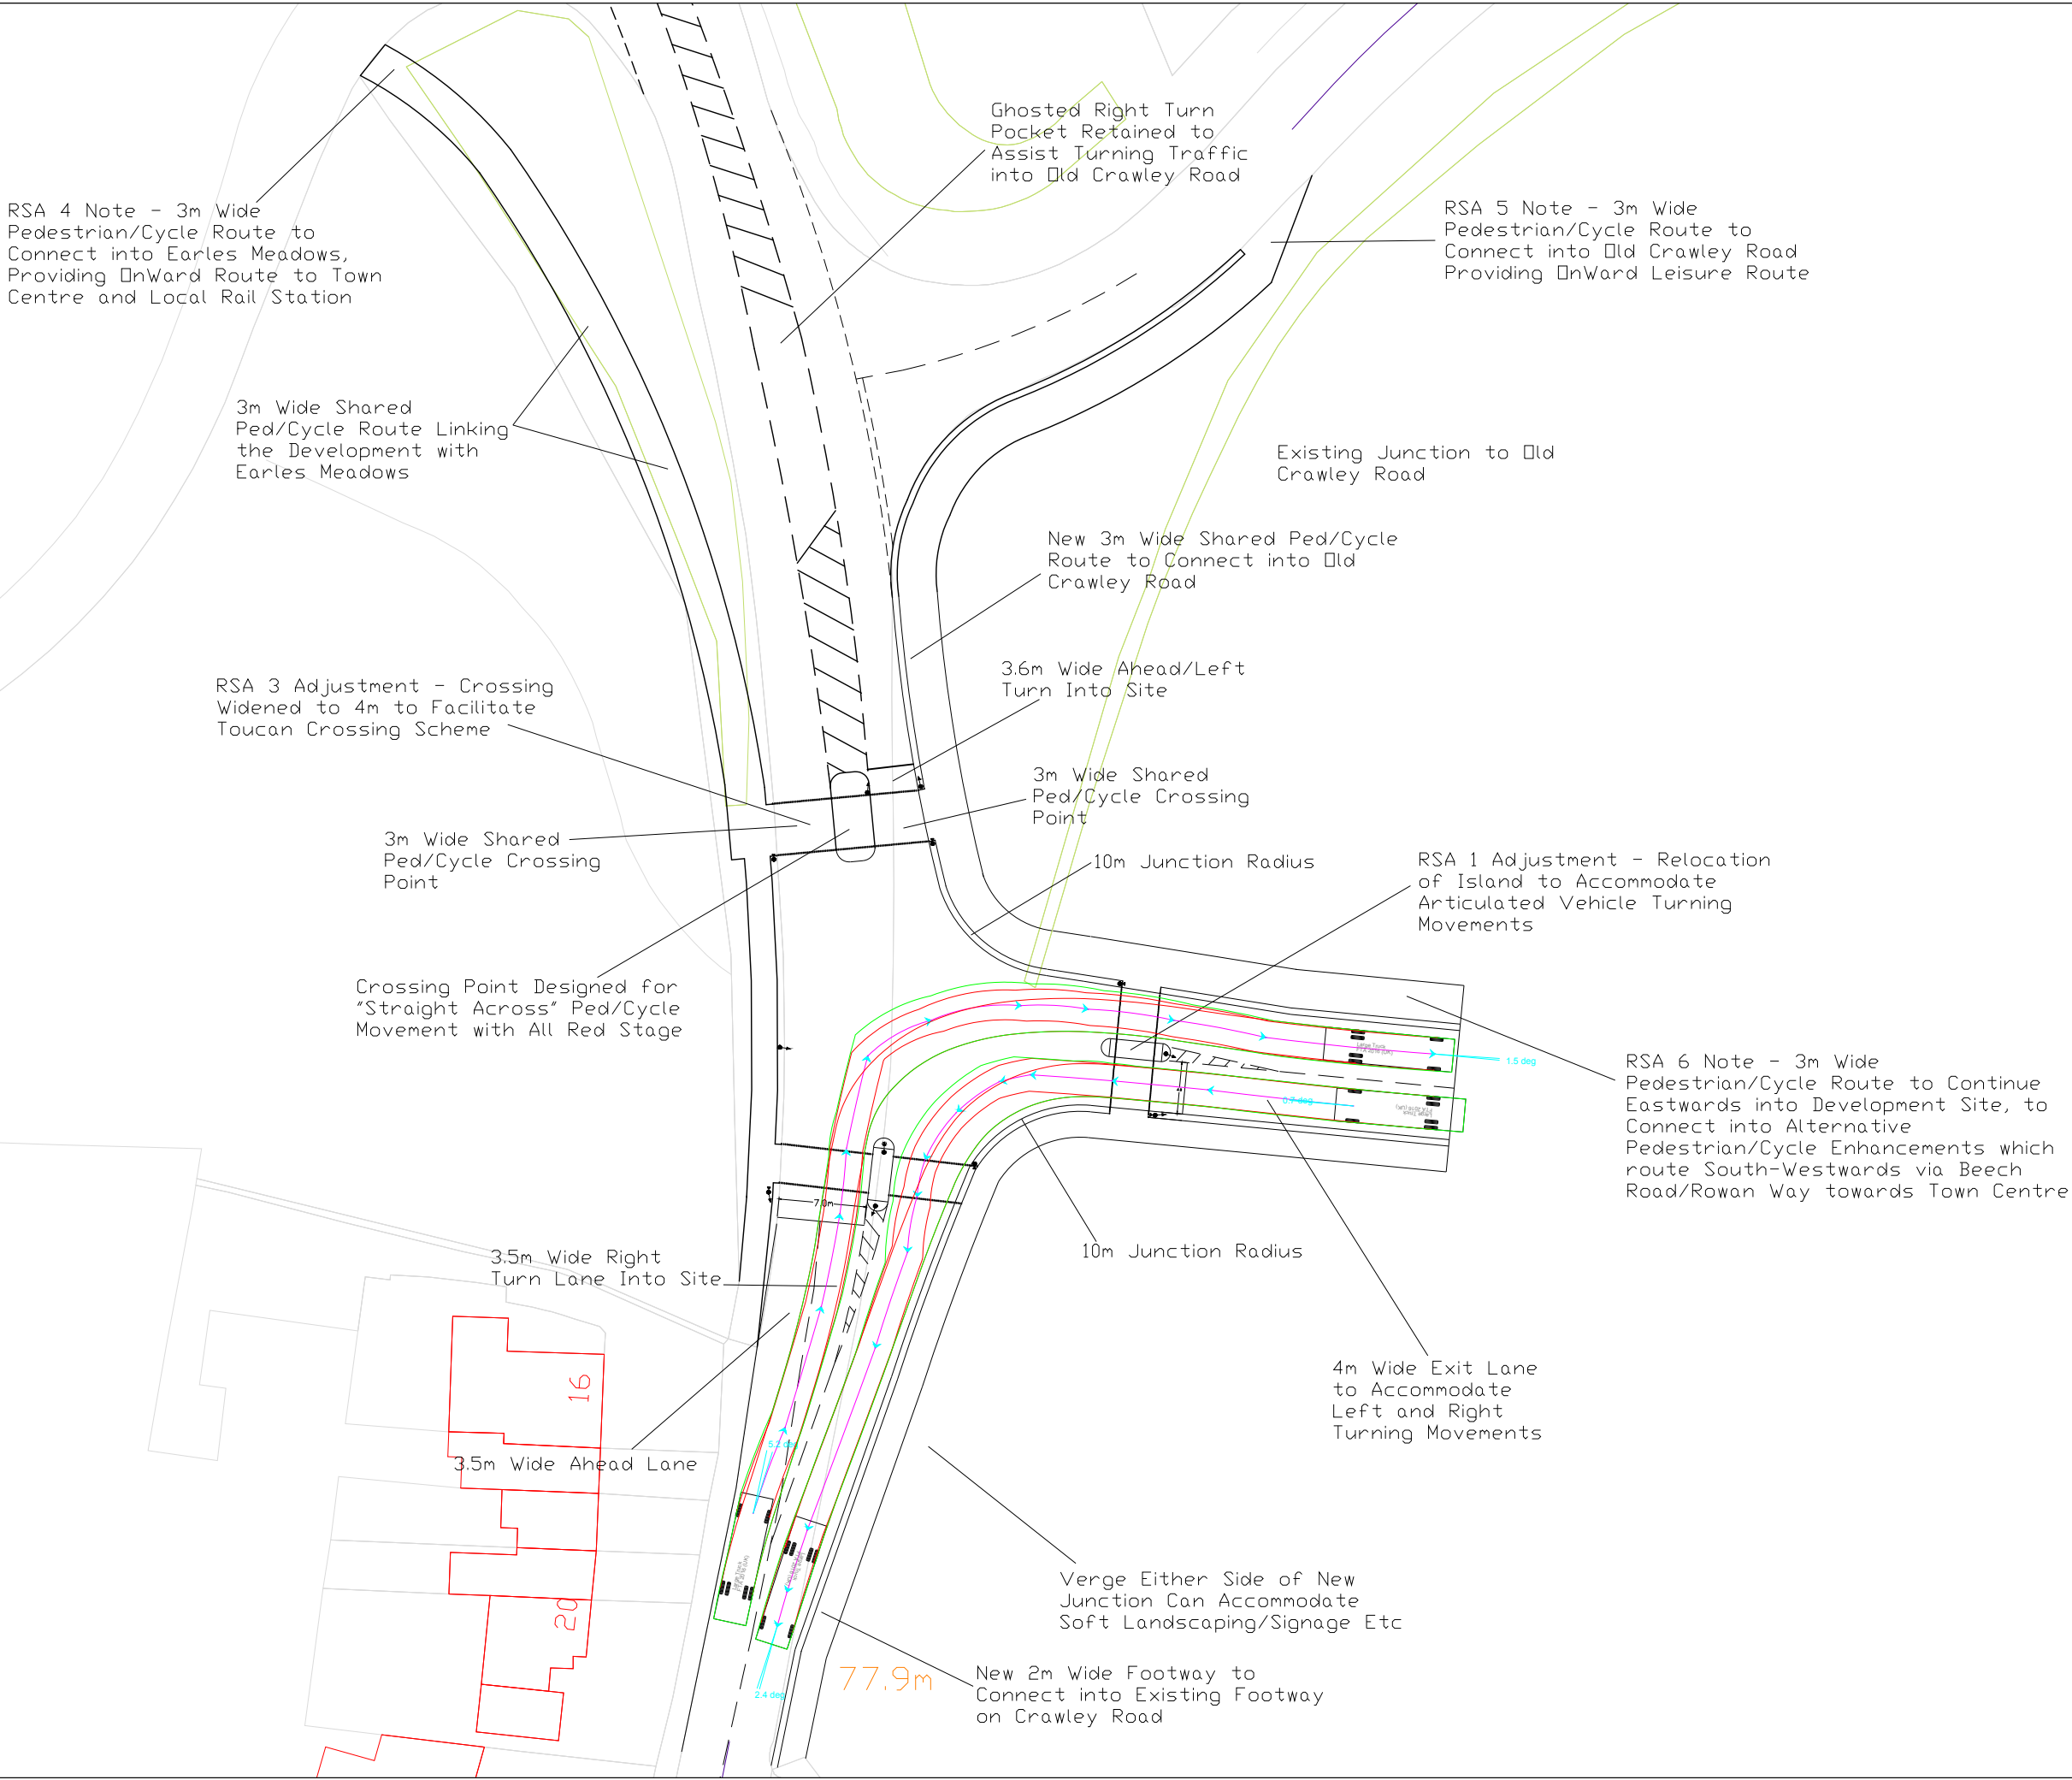


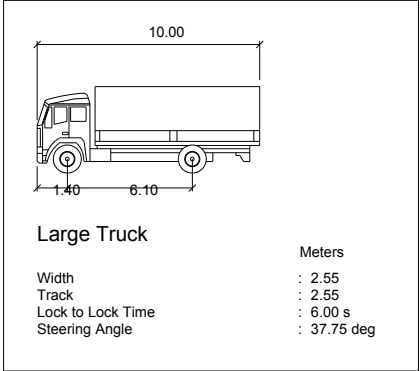

THIS DRAWING MAY BE USED ONLY FOR THE PURPOSE INTENDED AND ONLY WRITTEN DIMENSIONS SHALL BE USED

NOTES

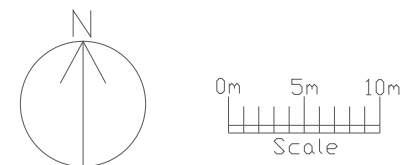

Revision Details	By	Date	Suffix
	Check		

Drawing Number
SK21905-19 REV A

Faygate, Sussex
Drawing Title
Swept Path Analysis 10m Rigid HGV L/T Out and R/T In

Scale at A3
1:500

Drawn	Approved
KAT	MAK
Check	Date
KAT	15/03/26

SK Transport Planning Ltd
Albion Wharf, 19 Albion Street
Manchester M1 5LN
Telephone (0161) 234 6509
Fax (0161) 236 7959

