



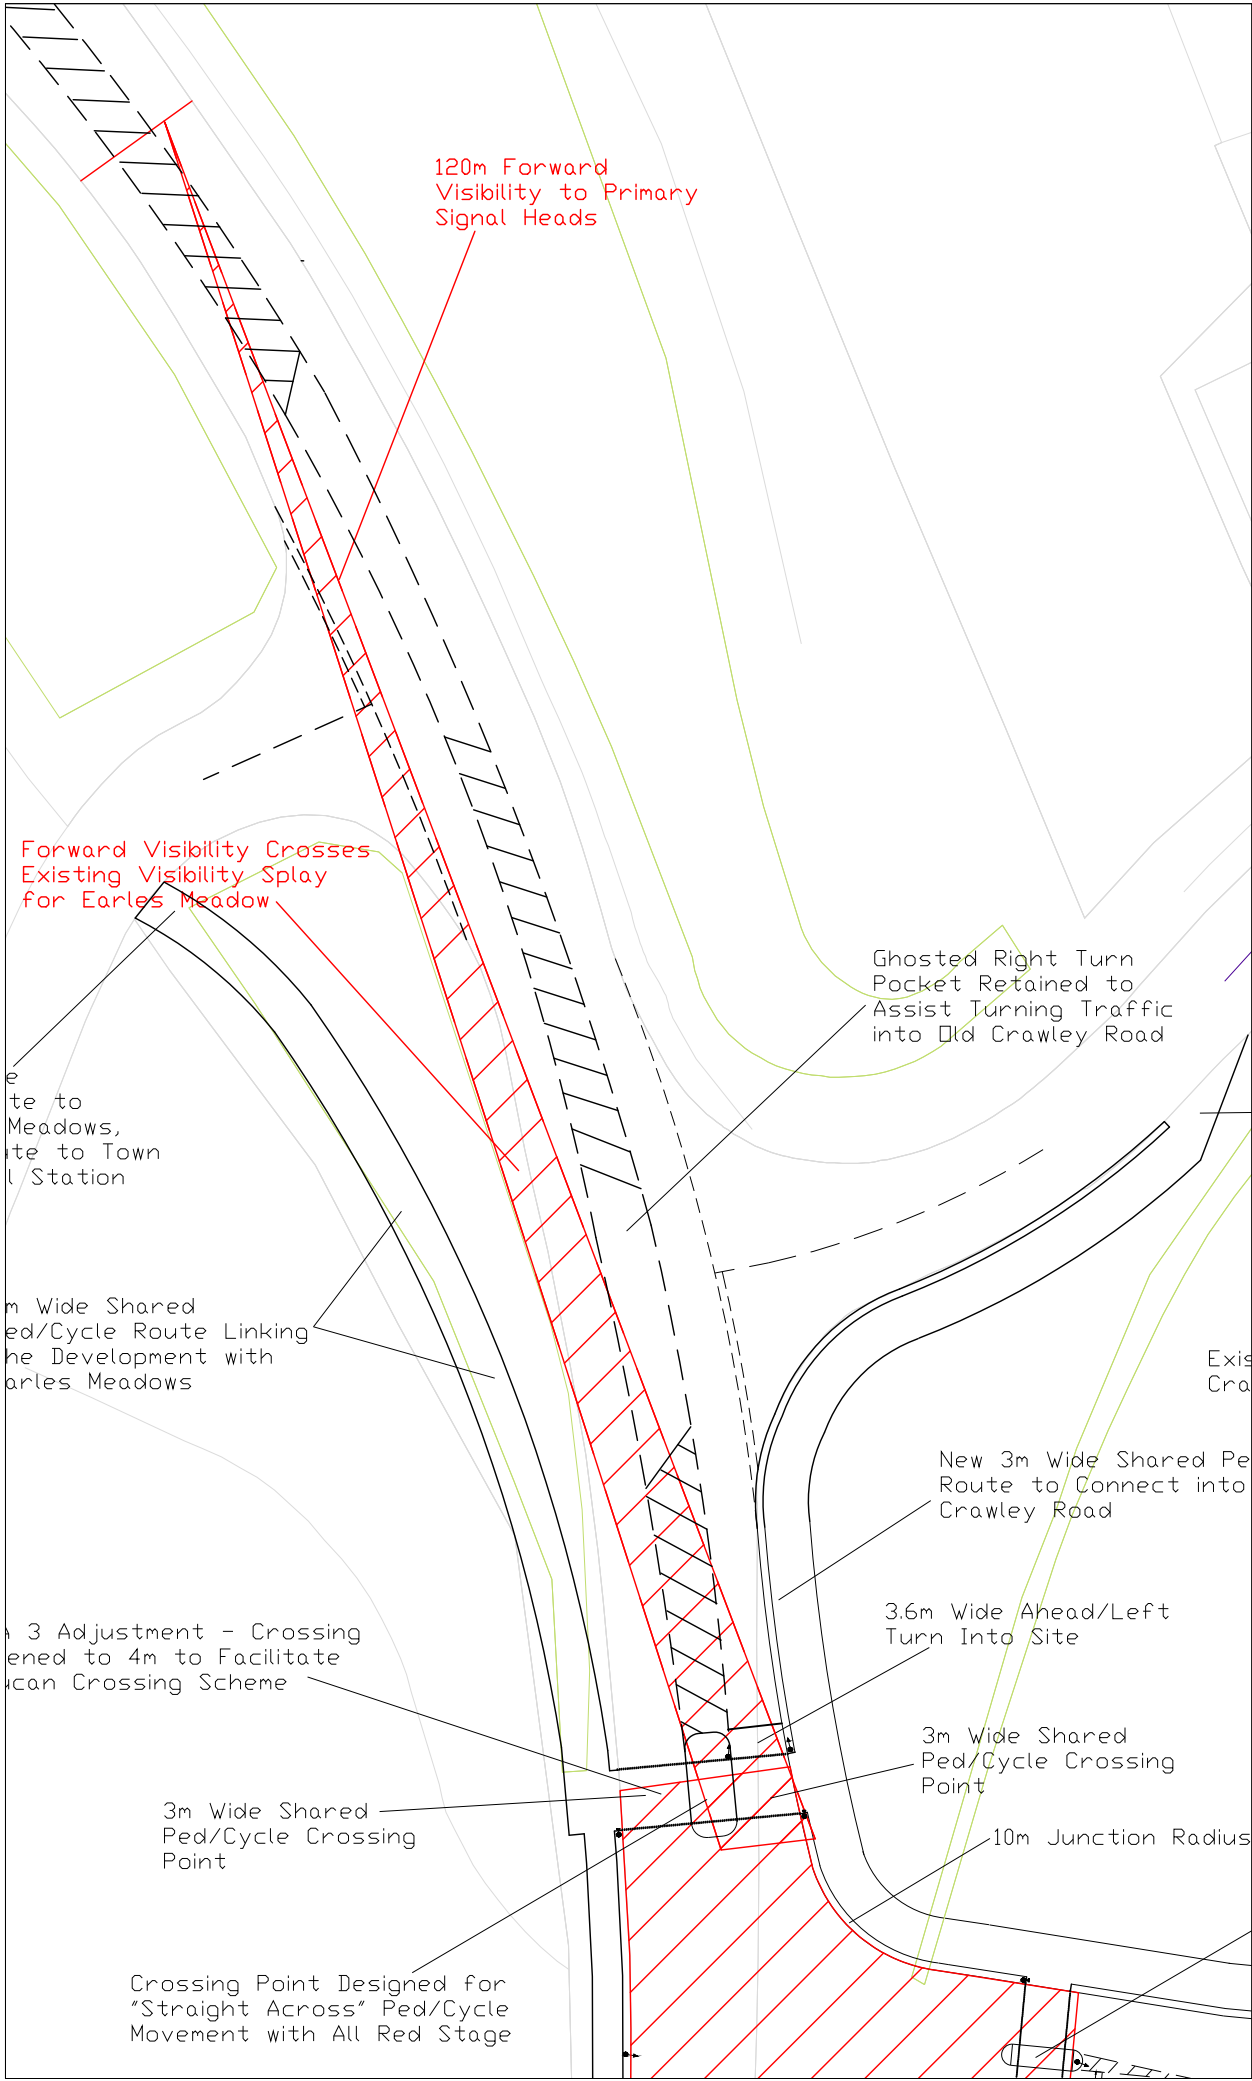

THIS DRAWING MAY BE USED ONLY FOR THE PURPOSE INTENDED AND ONLY WRITTEN DIMENSIONS SHALL BE USED

NOTES

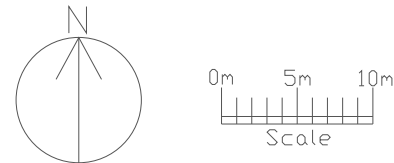

Revision Details	By	Date	Suffix
	Check		

Drawing Number
SK21905-04 REV C

Faygate, Sussex
Drawing Title
Access Drawing
120m Forward Visibility
Splay Envelope to
Primary Signal Heads

Scale at A3
1:500

Drawn KAT	Approved MAK
Check KAT	Date 15/03/26

SK Transport Planning Ltd
Albion Wharf, 19 Albion Street
Manchester M1 5LN
Telephone (0161) 234 6509
Fax (0161) 236 7959

