



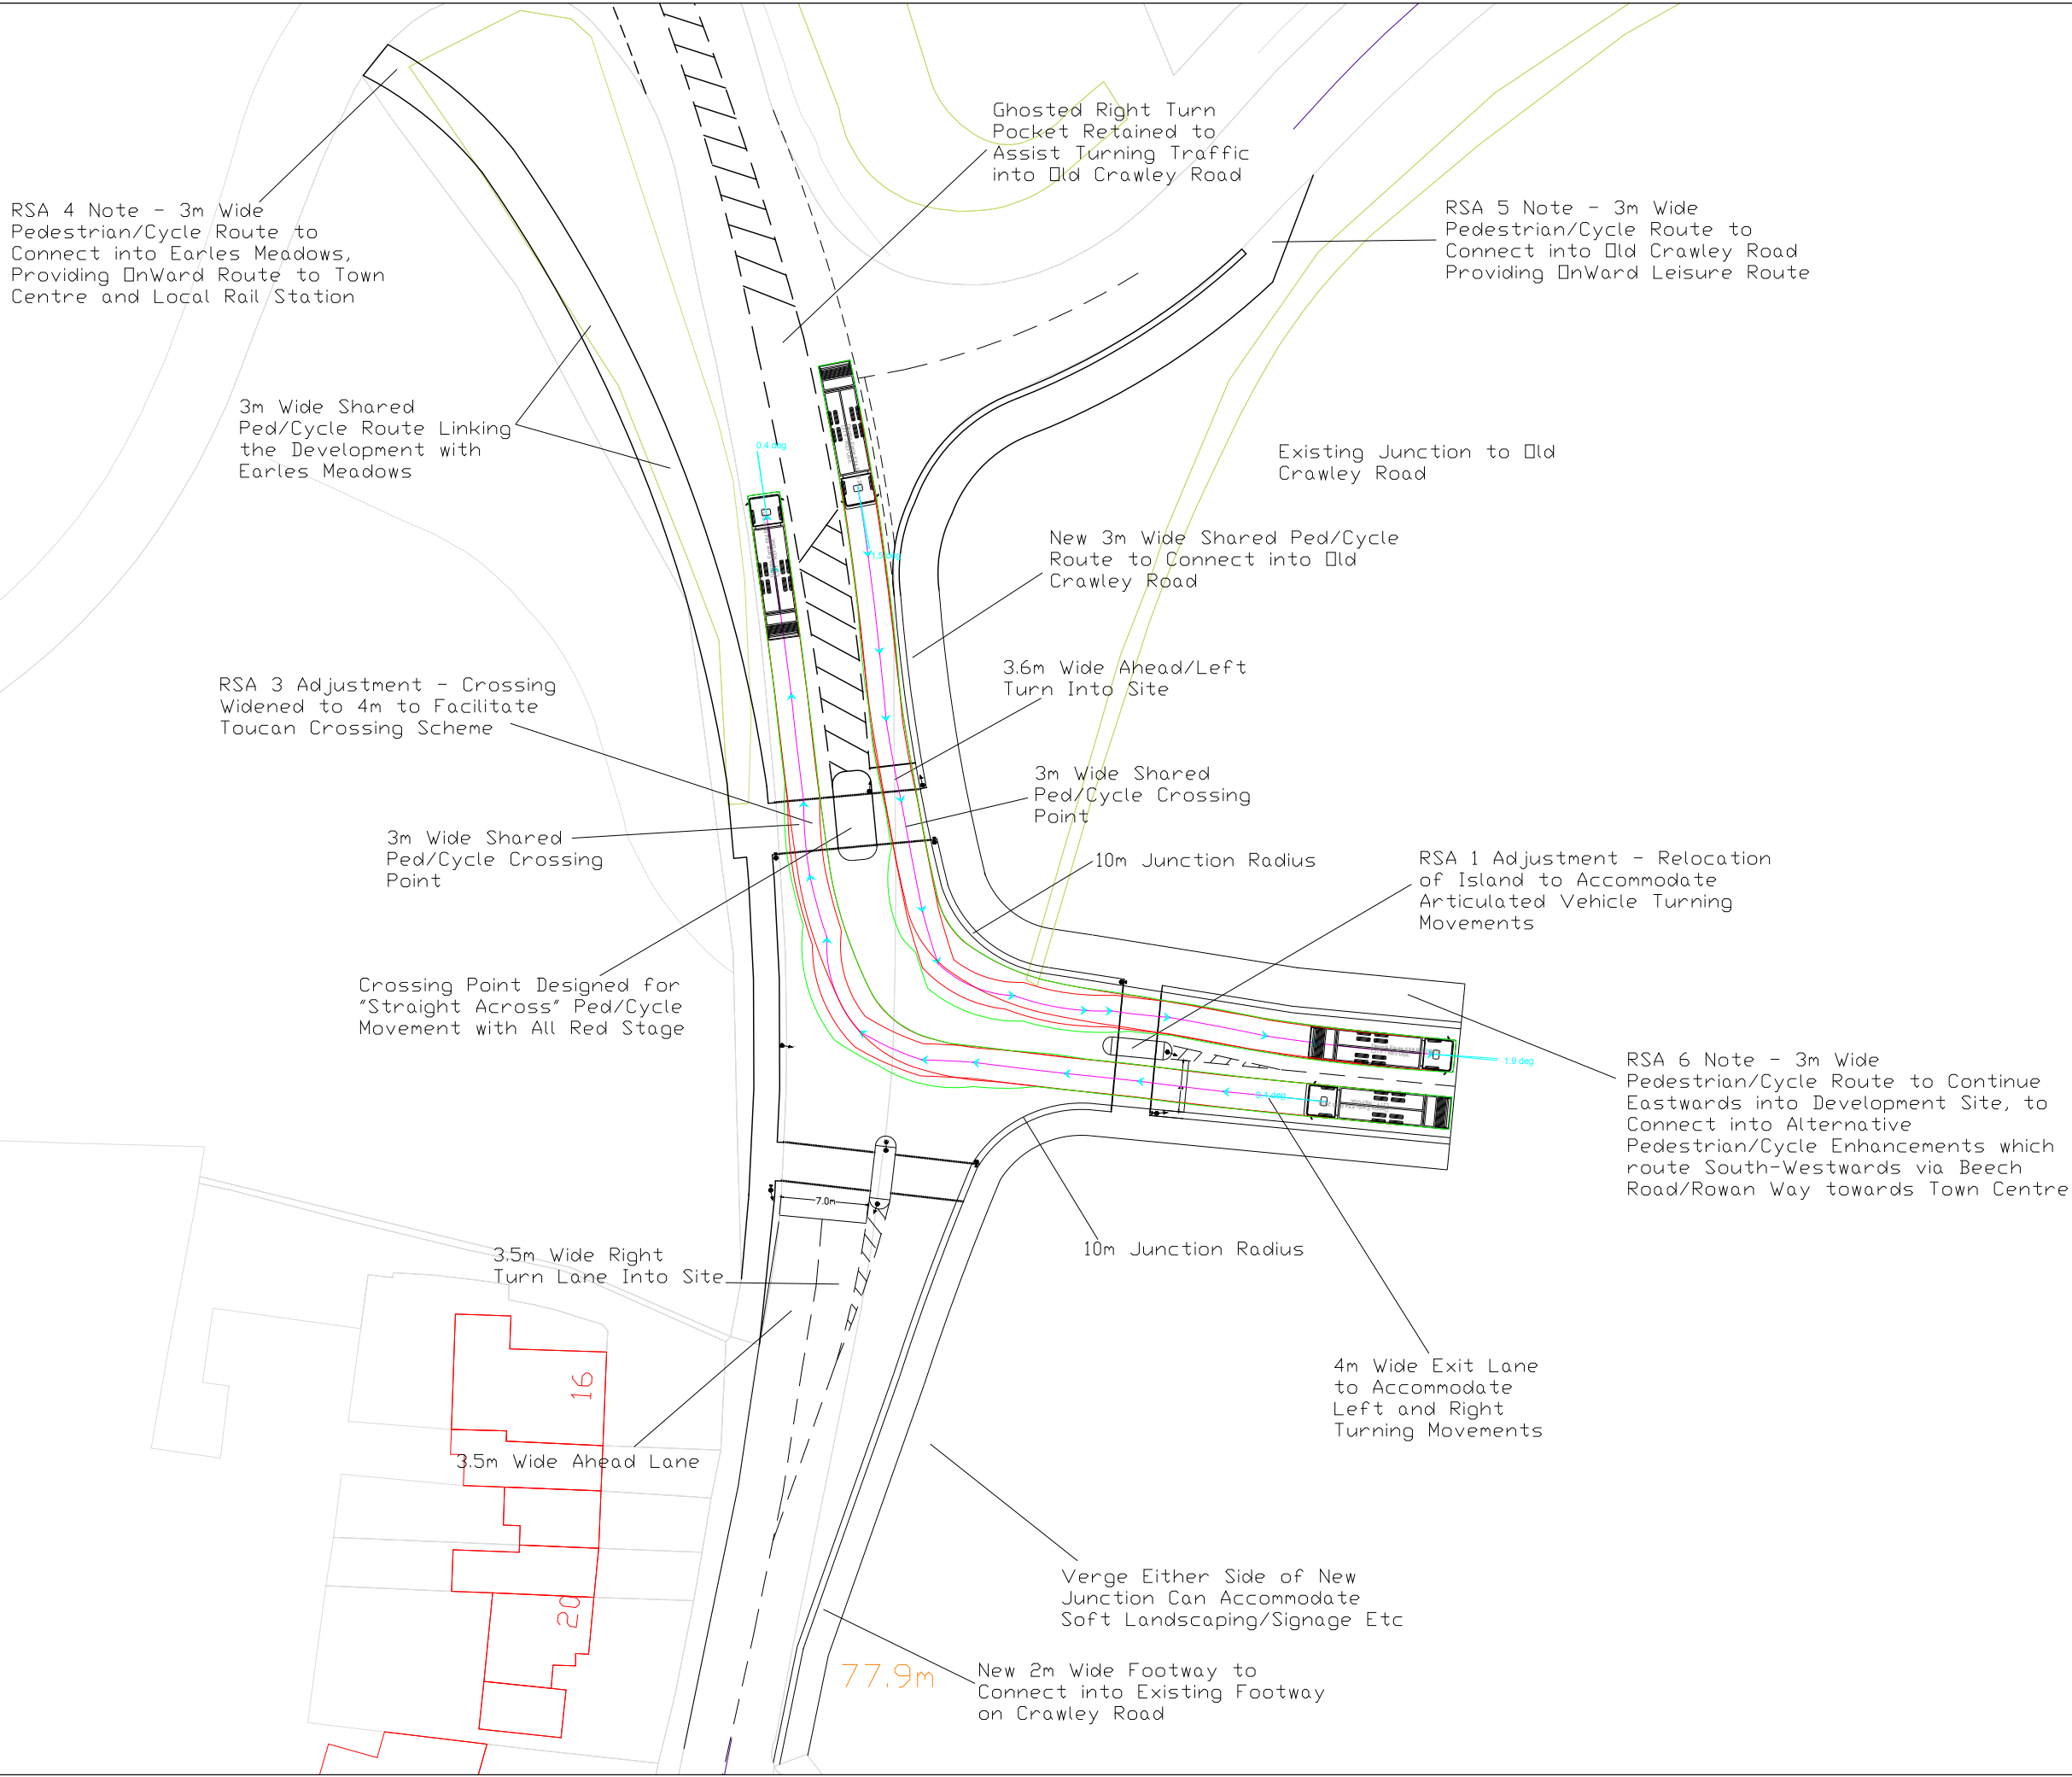

THIS DRAWING MAY BE USED ONLY FOR THE PURPOSE INTENDED AND ONLY WRITTEN DIMENSIONS SHALL BE USED

NOTES

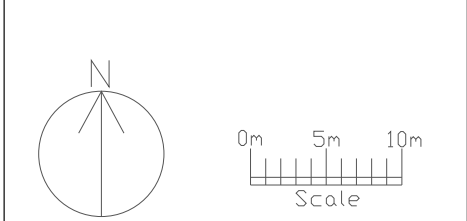

Dennis Eagle 6X4 RHS 2013

Width	: 2.50 Meters
Track	: 2.50
Lock to Lock Time	: 6.00 s
Steering Angle	: 32.14 deg

Revision Details	By	Date	Suffix
	Check		

Drawing Number
SK21905-10 REV A

Faygate, Sussex

Drawing Title
Swept Path Analysis
11.3m Refuse Vehicle
R/T Out and L/T In

Scale at A3
1:500

Drawn KAT	Approved MAK
Check KAT	Date 15/03/26

SK Transport Planning Ltd
Albion Wharf, 19 Albion Street
Manchester M1 5LN
Telephone (0161) 234 6509
Fax (0161) 236 7959

