

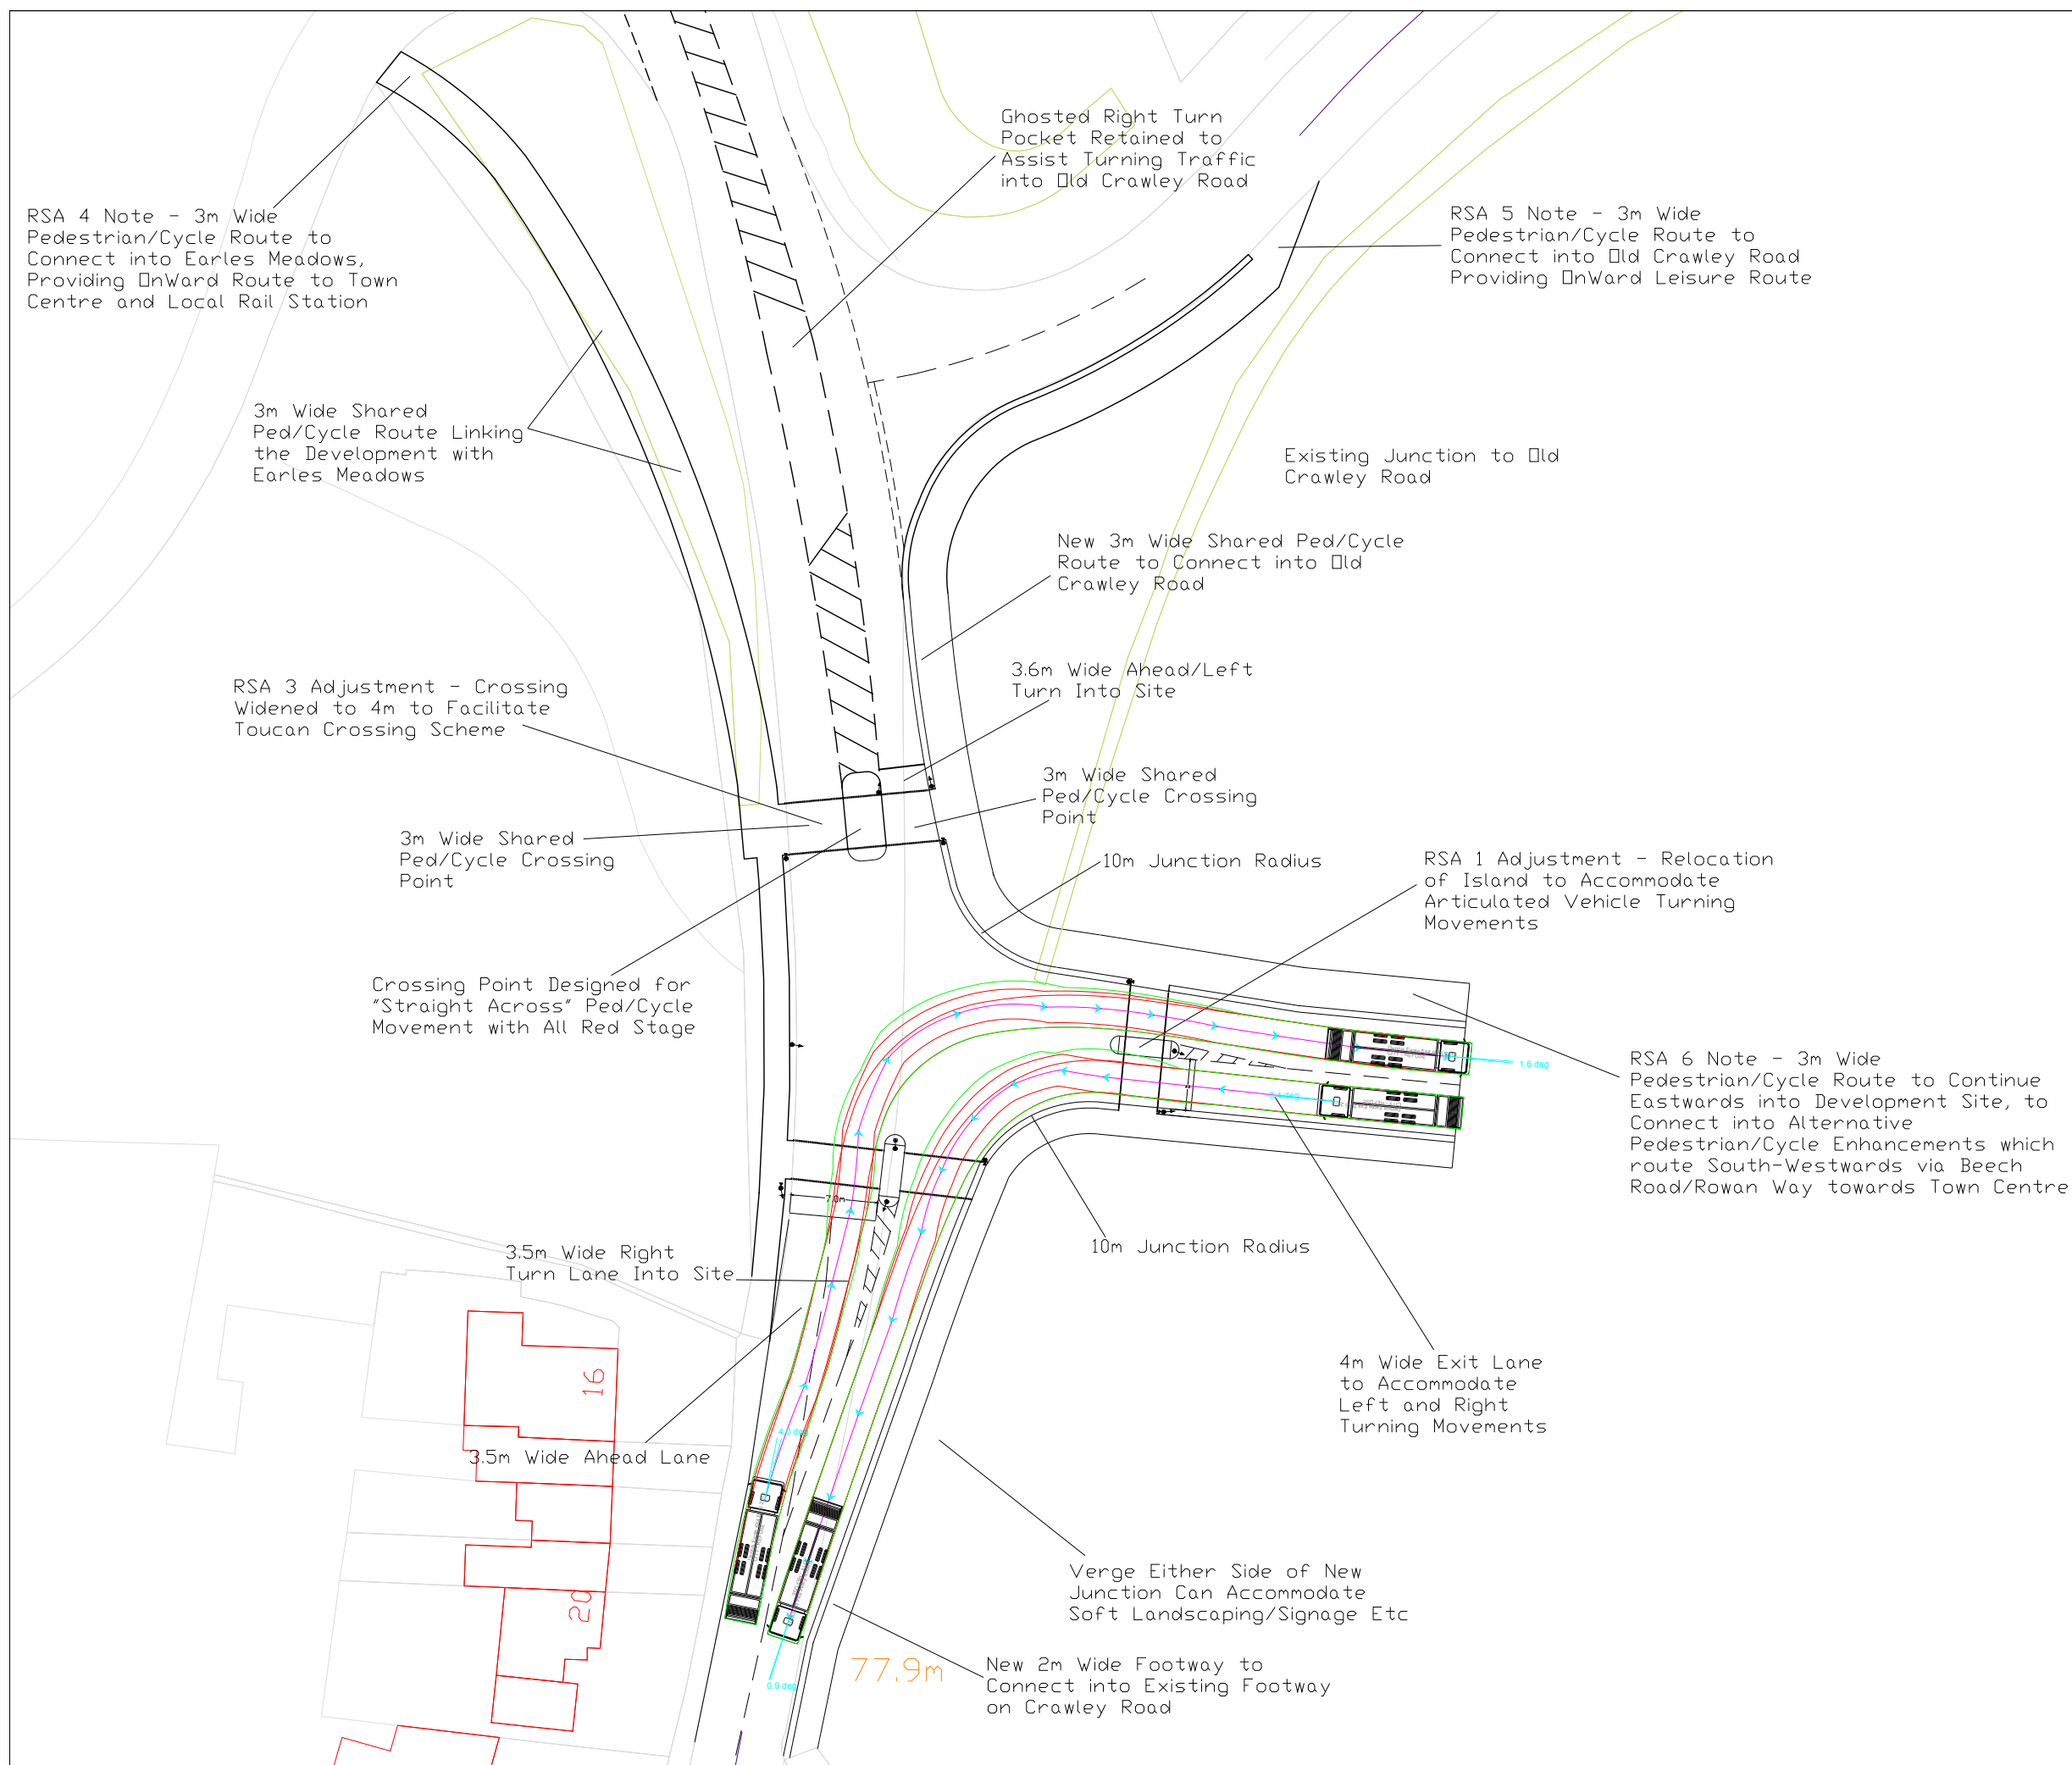


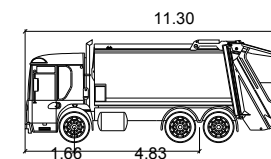

THIS DRAWING MAY BE USED ONLY FOR
THE PURPOSE INTENDED AND ONLY
WRITTEN DIMENSIONS SHALL BE USED

NOTES

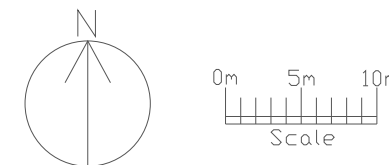

Dennis Eagle 6X4 RHS 2013

Width	Meters
Track	2.50
Lock to Lock Time	2.50
Steering Angle	6.00 s
	32.14 deg

Revision Details	By Check	Date	Suffix
------------------	-------------	------	--------

Drawing Number

SK21905-11 REV A

Faygate, Sussex

Drawing Title

Swept Path Analysis
11.3m Refuse Vehicle
L/T Out and R/T In

Scale at A3

1:500

Drawn

KAT

Approved

MAK

Check

KAT

	Date
--	------

15/03/26

SK Transport Planning Ltd
Albion Wharf, 19 Albion Street
Manchester M1 5LN
Telephone (0161) 234 6509
Fax (0161) 236 7959

