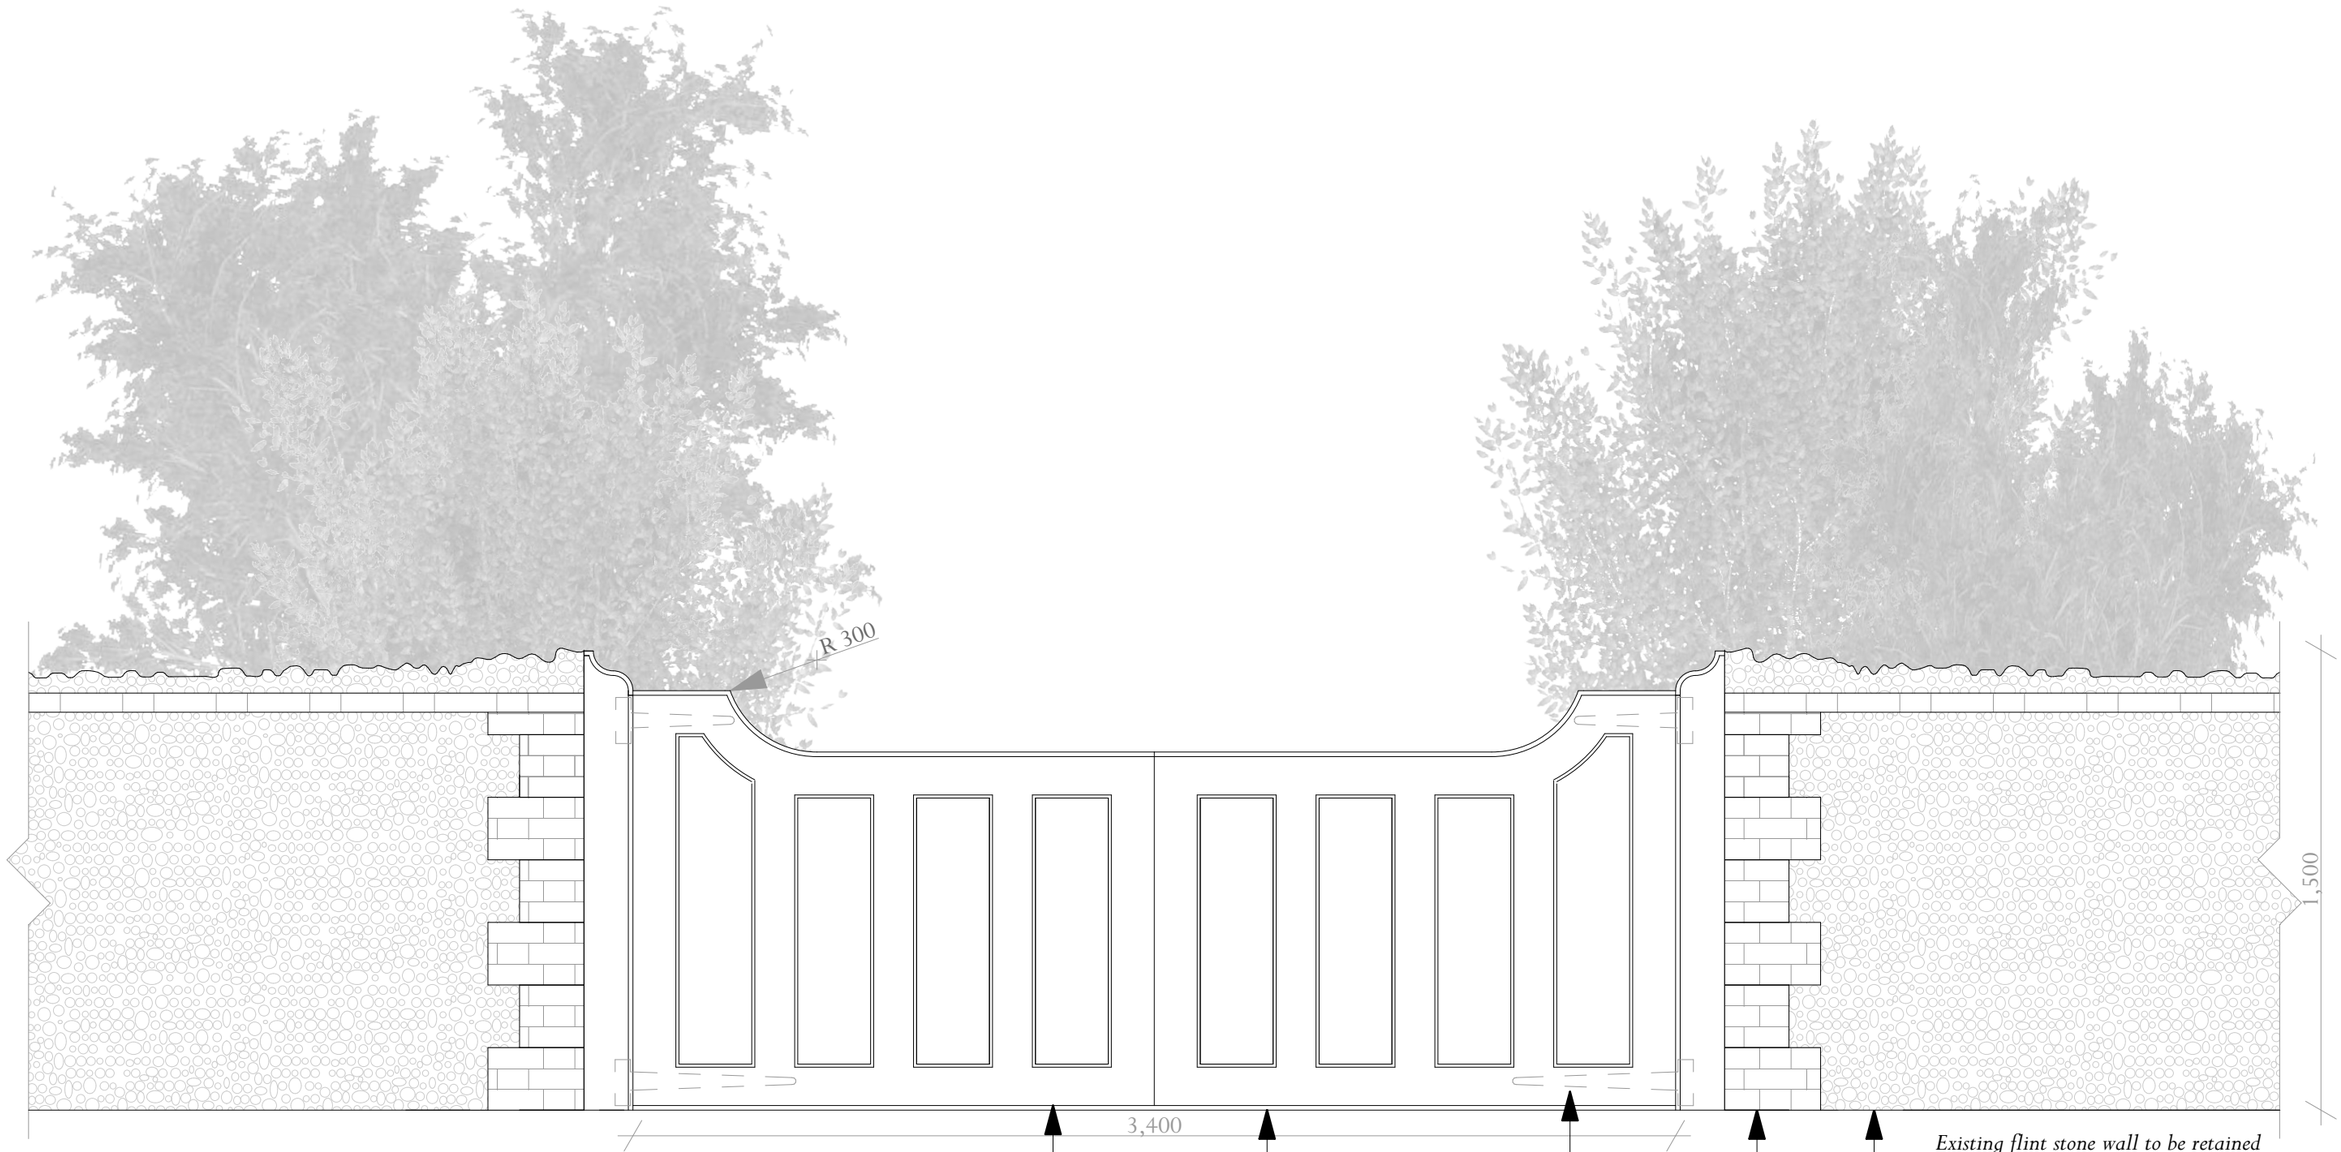


New proposed double timber gates with new proposed timber posts on the sides painted in dark blue

Existing opening to be enlarged to accommodate new service vehicle access

Existing flint stone wall to be retained and carefully refurbished where required

New proposed brick quoins to end of new opening to match existing details

Proposed wrought iron hinges on interior elevation shown dashed

Gate 4 Proposed External Elevation

Gatewick House, Steyning

Scale:1:20 @ A3
Drawing Number: 6506- PL 26 Rev | October 2024| Drawn By: SP

0 *1* *2m*

Scale 1:20

ADAM ARCHITECTURE
www.adamarchitecture.com contact@adamarchitecture.com