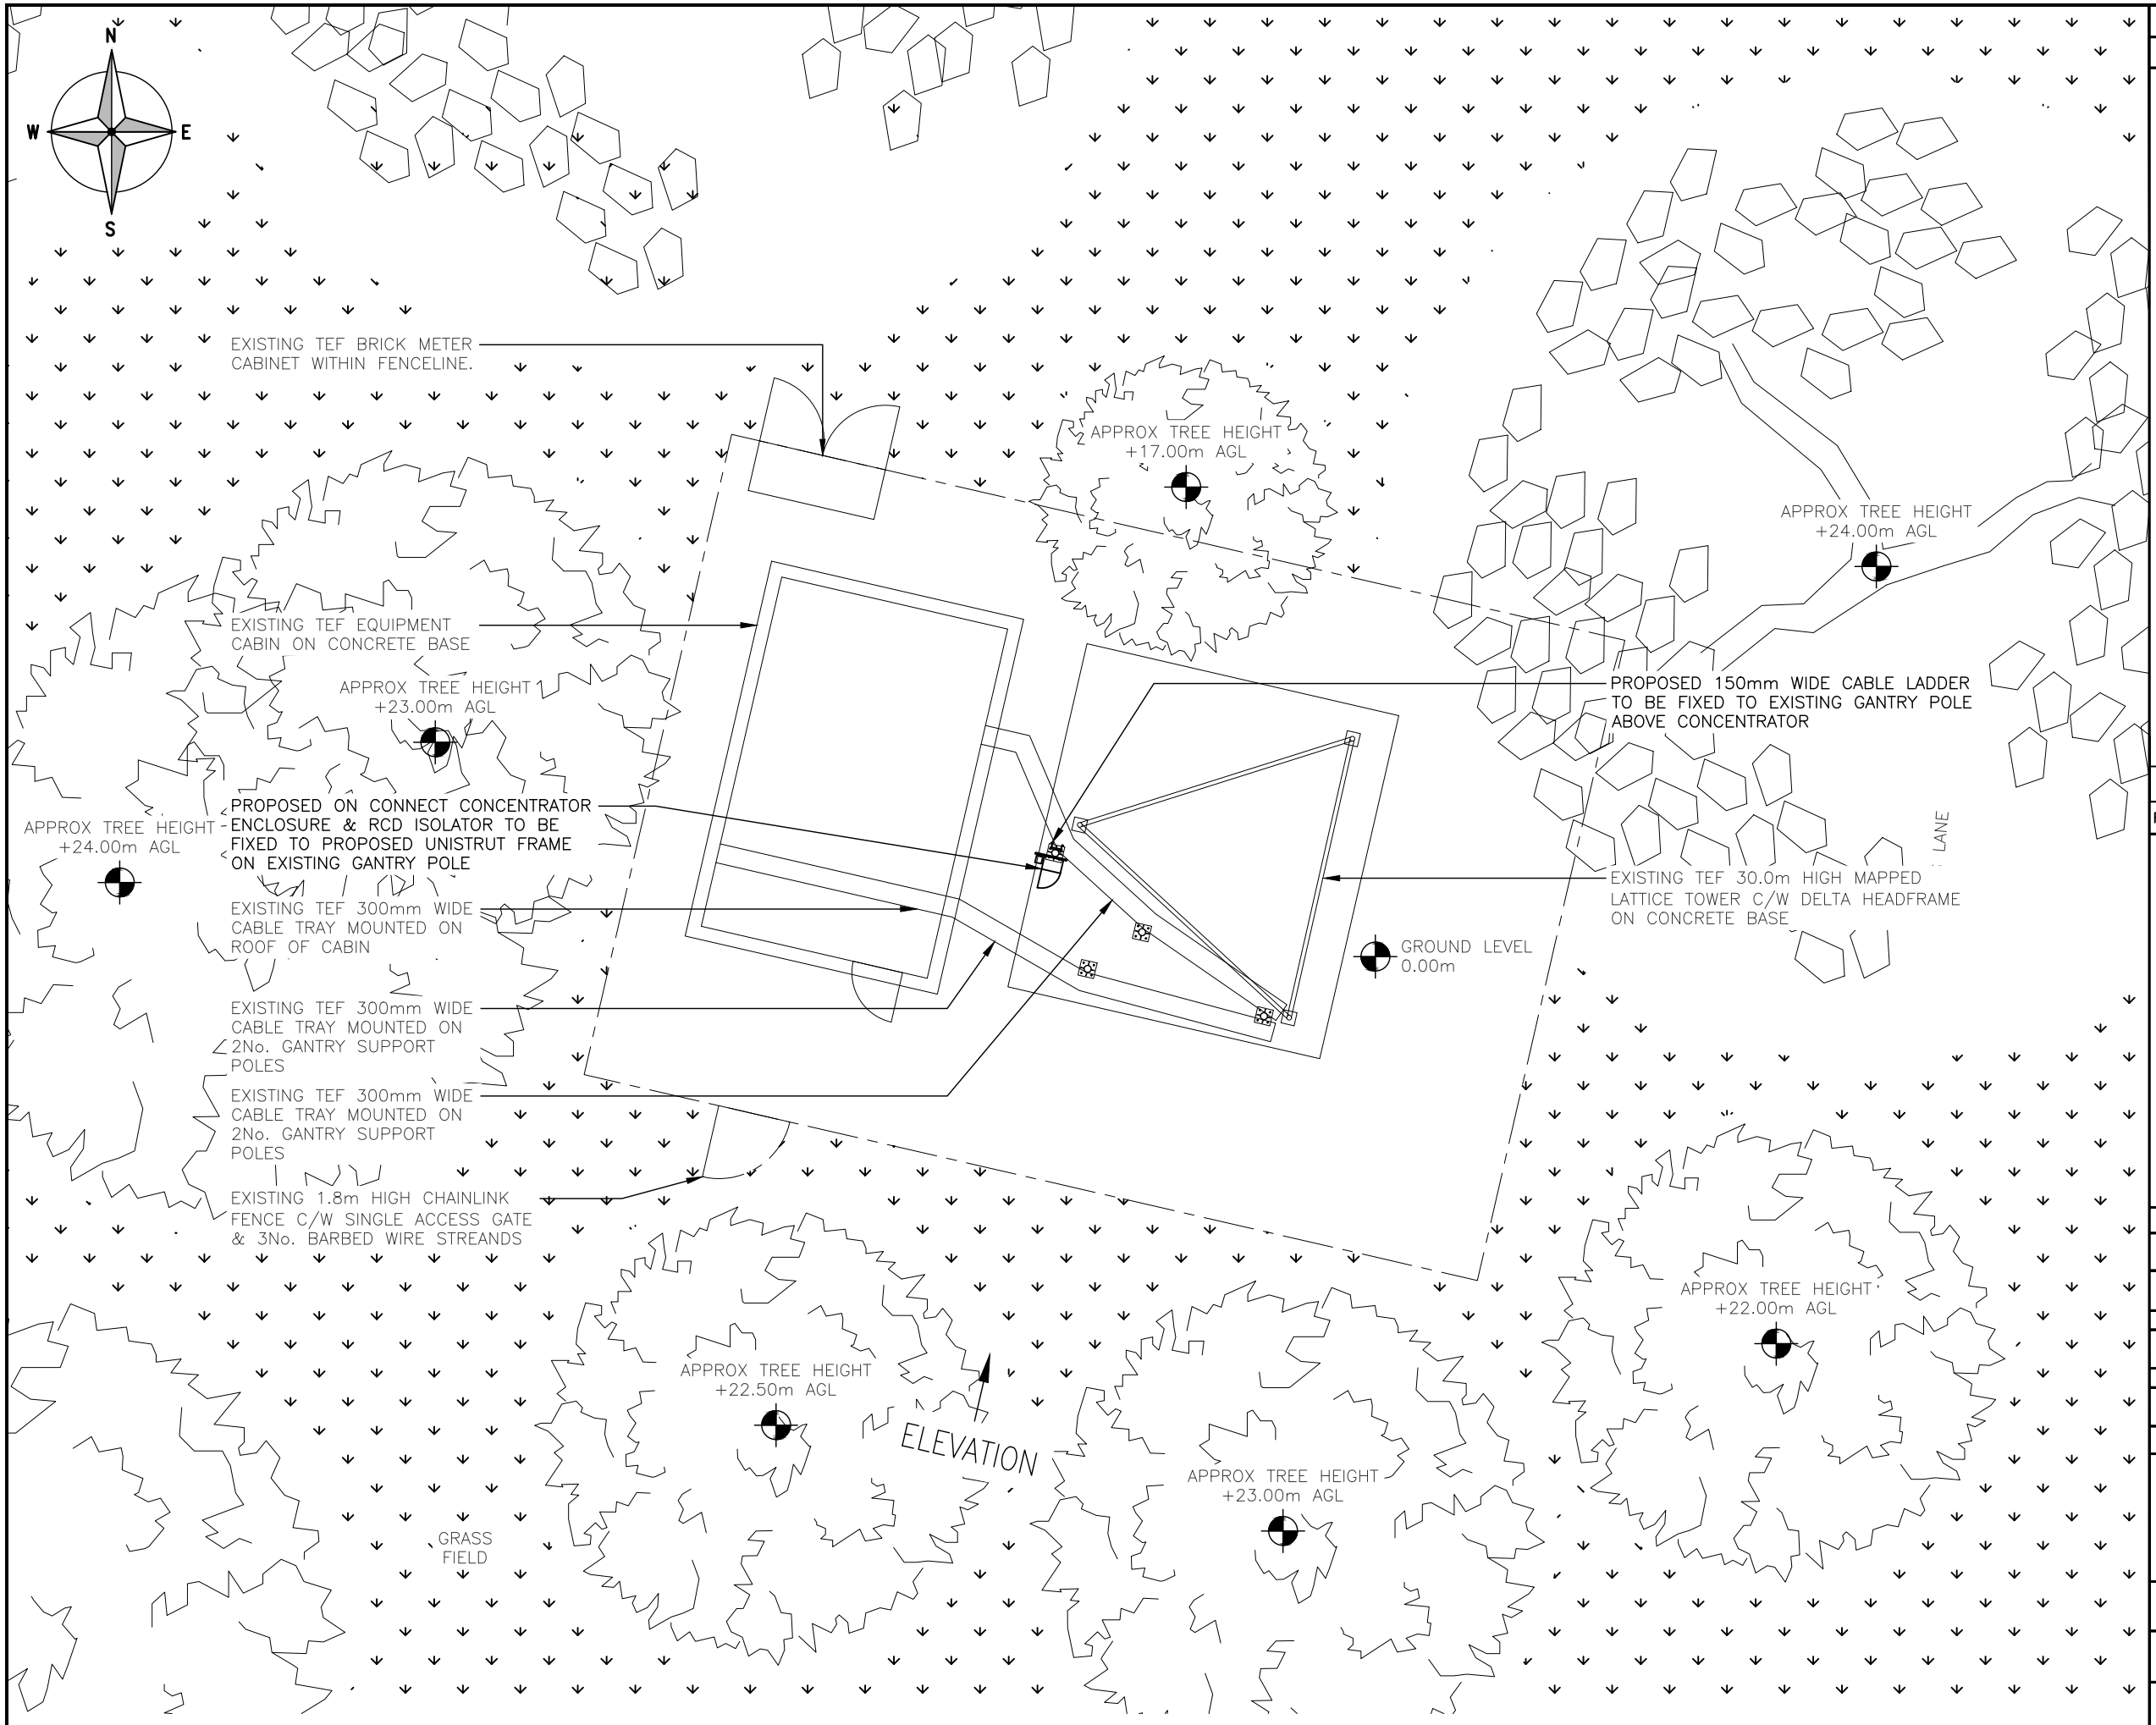

ALL DIMENSIONS ARE IN mm UNLESS NOTED OTHERWISE

N.G.R E: 519670 N: 121545

NOTES:

REV	MODIFICATION	BY	CH	DATE
1A	CONSTRUCTION ISSUE	AMB	DH	22.10.25

telent
Part of M Group

cornerstone

Cell Name	Opt.
COWFOLD	–

Cell ID No

CSID	– VF	– TEF
1003657	84	N/A
Project No.	– N/A	– N/A
10674736	SWS_CST003	–

Site Address / Contact Details

COWFOLD
PARTRIDGE GREEN
HORSHAM
WEST SUSSEX
RH13 8EJ

Drawing Title: PROPOSED SITE PLAN

Purpose of issue: CONSTRUCTION — Dwg Rev: 1A

Drawing Number: 201

Surveyed By: CP — Original Sheet Size: A3 — Pack Issue: 1A

Drawn: AMB — Date: 22/10/25 — Checked: DH — Date: 22/10/25

SDNT0005 Version 3.2