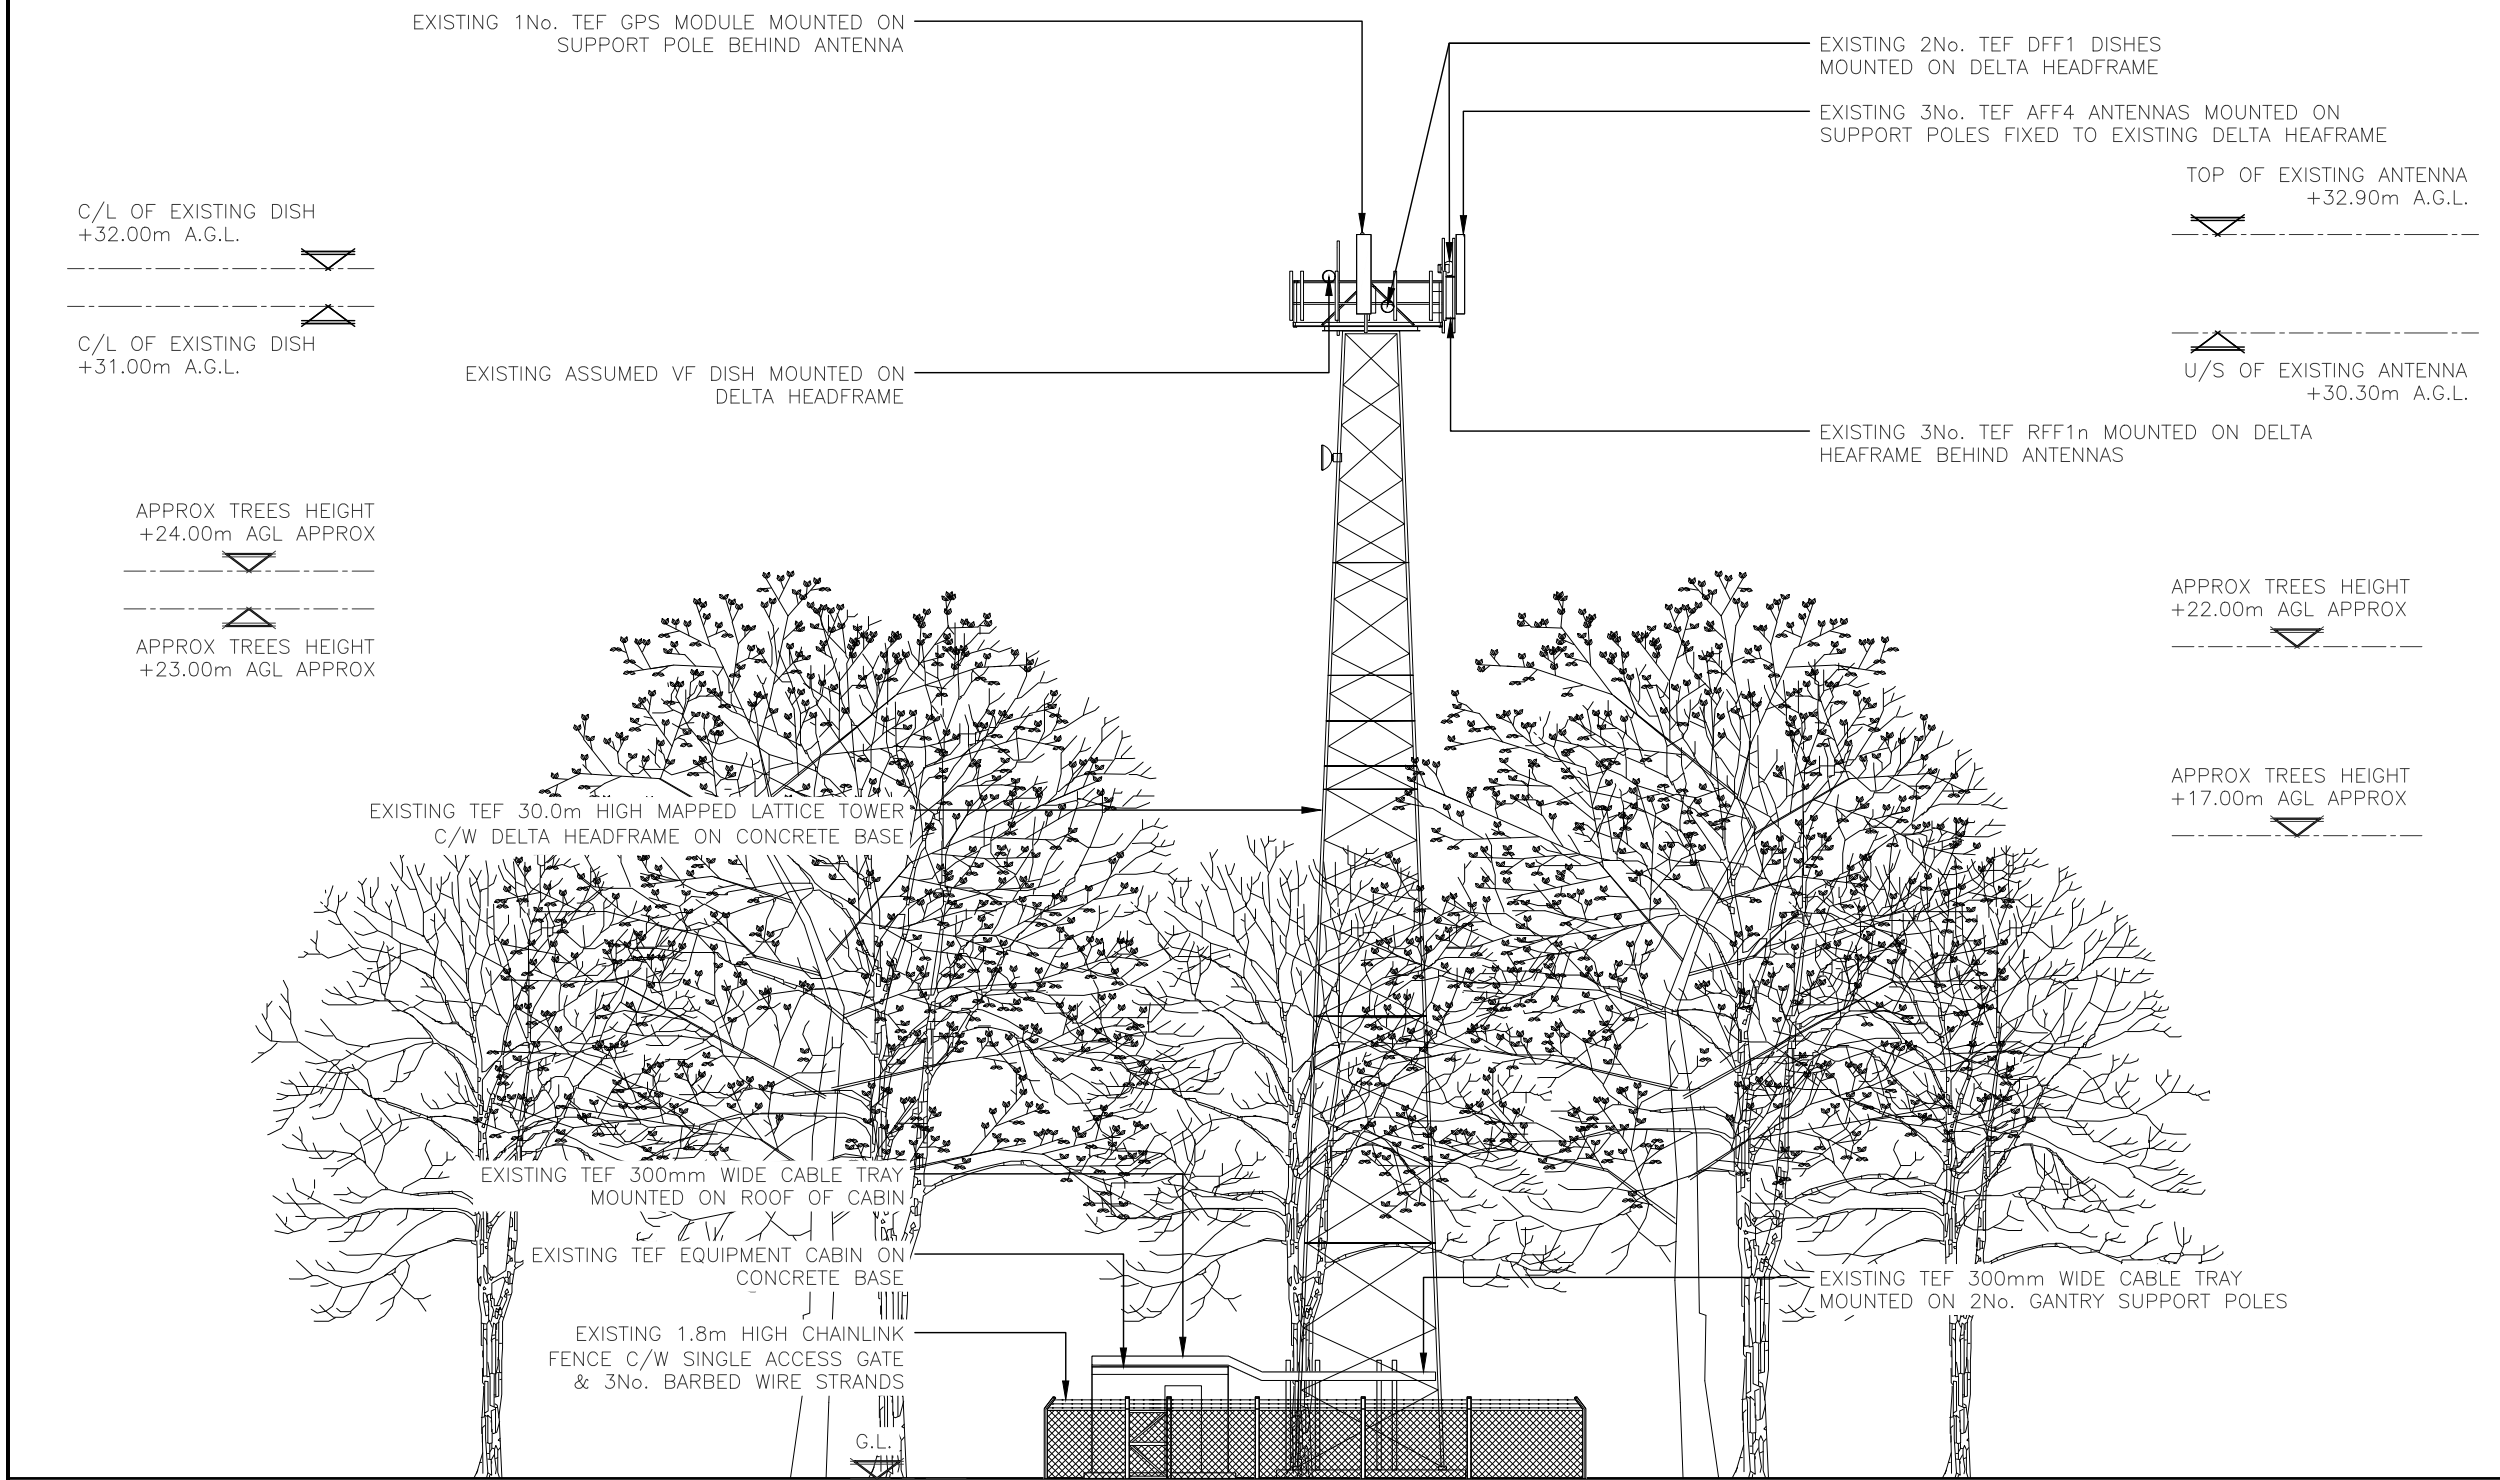

4m 0 4m 8m 12m 16m 20m

1:200

ALL DIMENSIONS ARE IN mm UNLESS NOTED OTHERWISE

N.G.R E:519670 N: 121545

NOTES:

REV		BY	CH	DATE
1A	CONSTRUCTION ISSUE	AMB	DH	22.10.25

telent
Part of M Group

cornerstone

Cell Name	Opt.
COWFOLD	–

Cell ID No

CSID	– VF	– TEF
1003657	84	N/A
Project No.	– N/A	– N/A
10674736	SWS_CST003	–

Site Address / Contact Details

COWFOLD
PARTRIDGE GREEN
HORSHAM
WEST SUSSEX
RH13 8EJ

Drawing Title:
EXISTING ELEVATION

Purpose of issue:	Dwg Rev:
CONSTRUCTION	1A
Drawing Number: 300	
Surveyed By: CP / Original Sheet Size: A3	Pack Issue: 1A
Drawn: AMB / Date: 22/10/25 / Checked: DH / Date: 22/10/25	