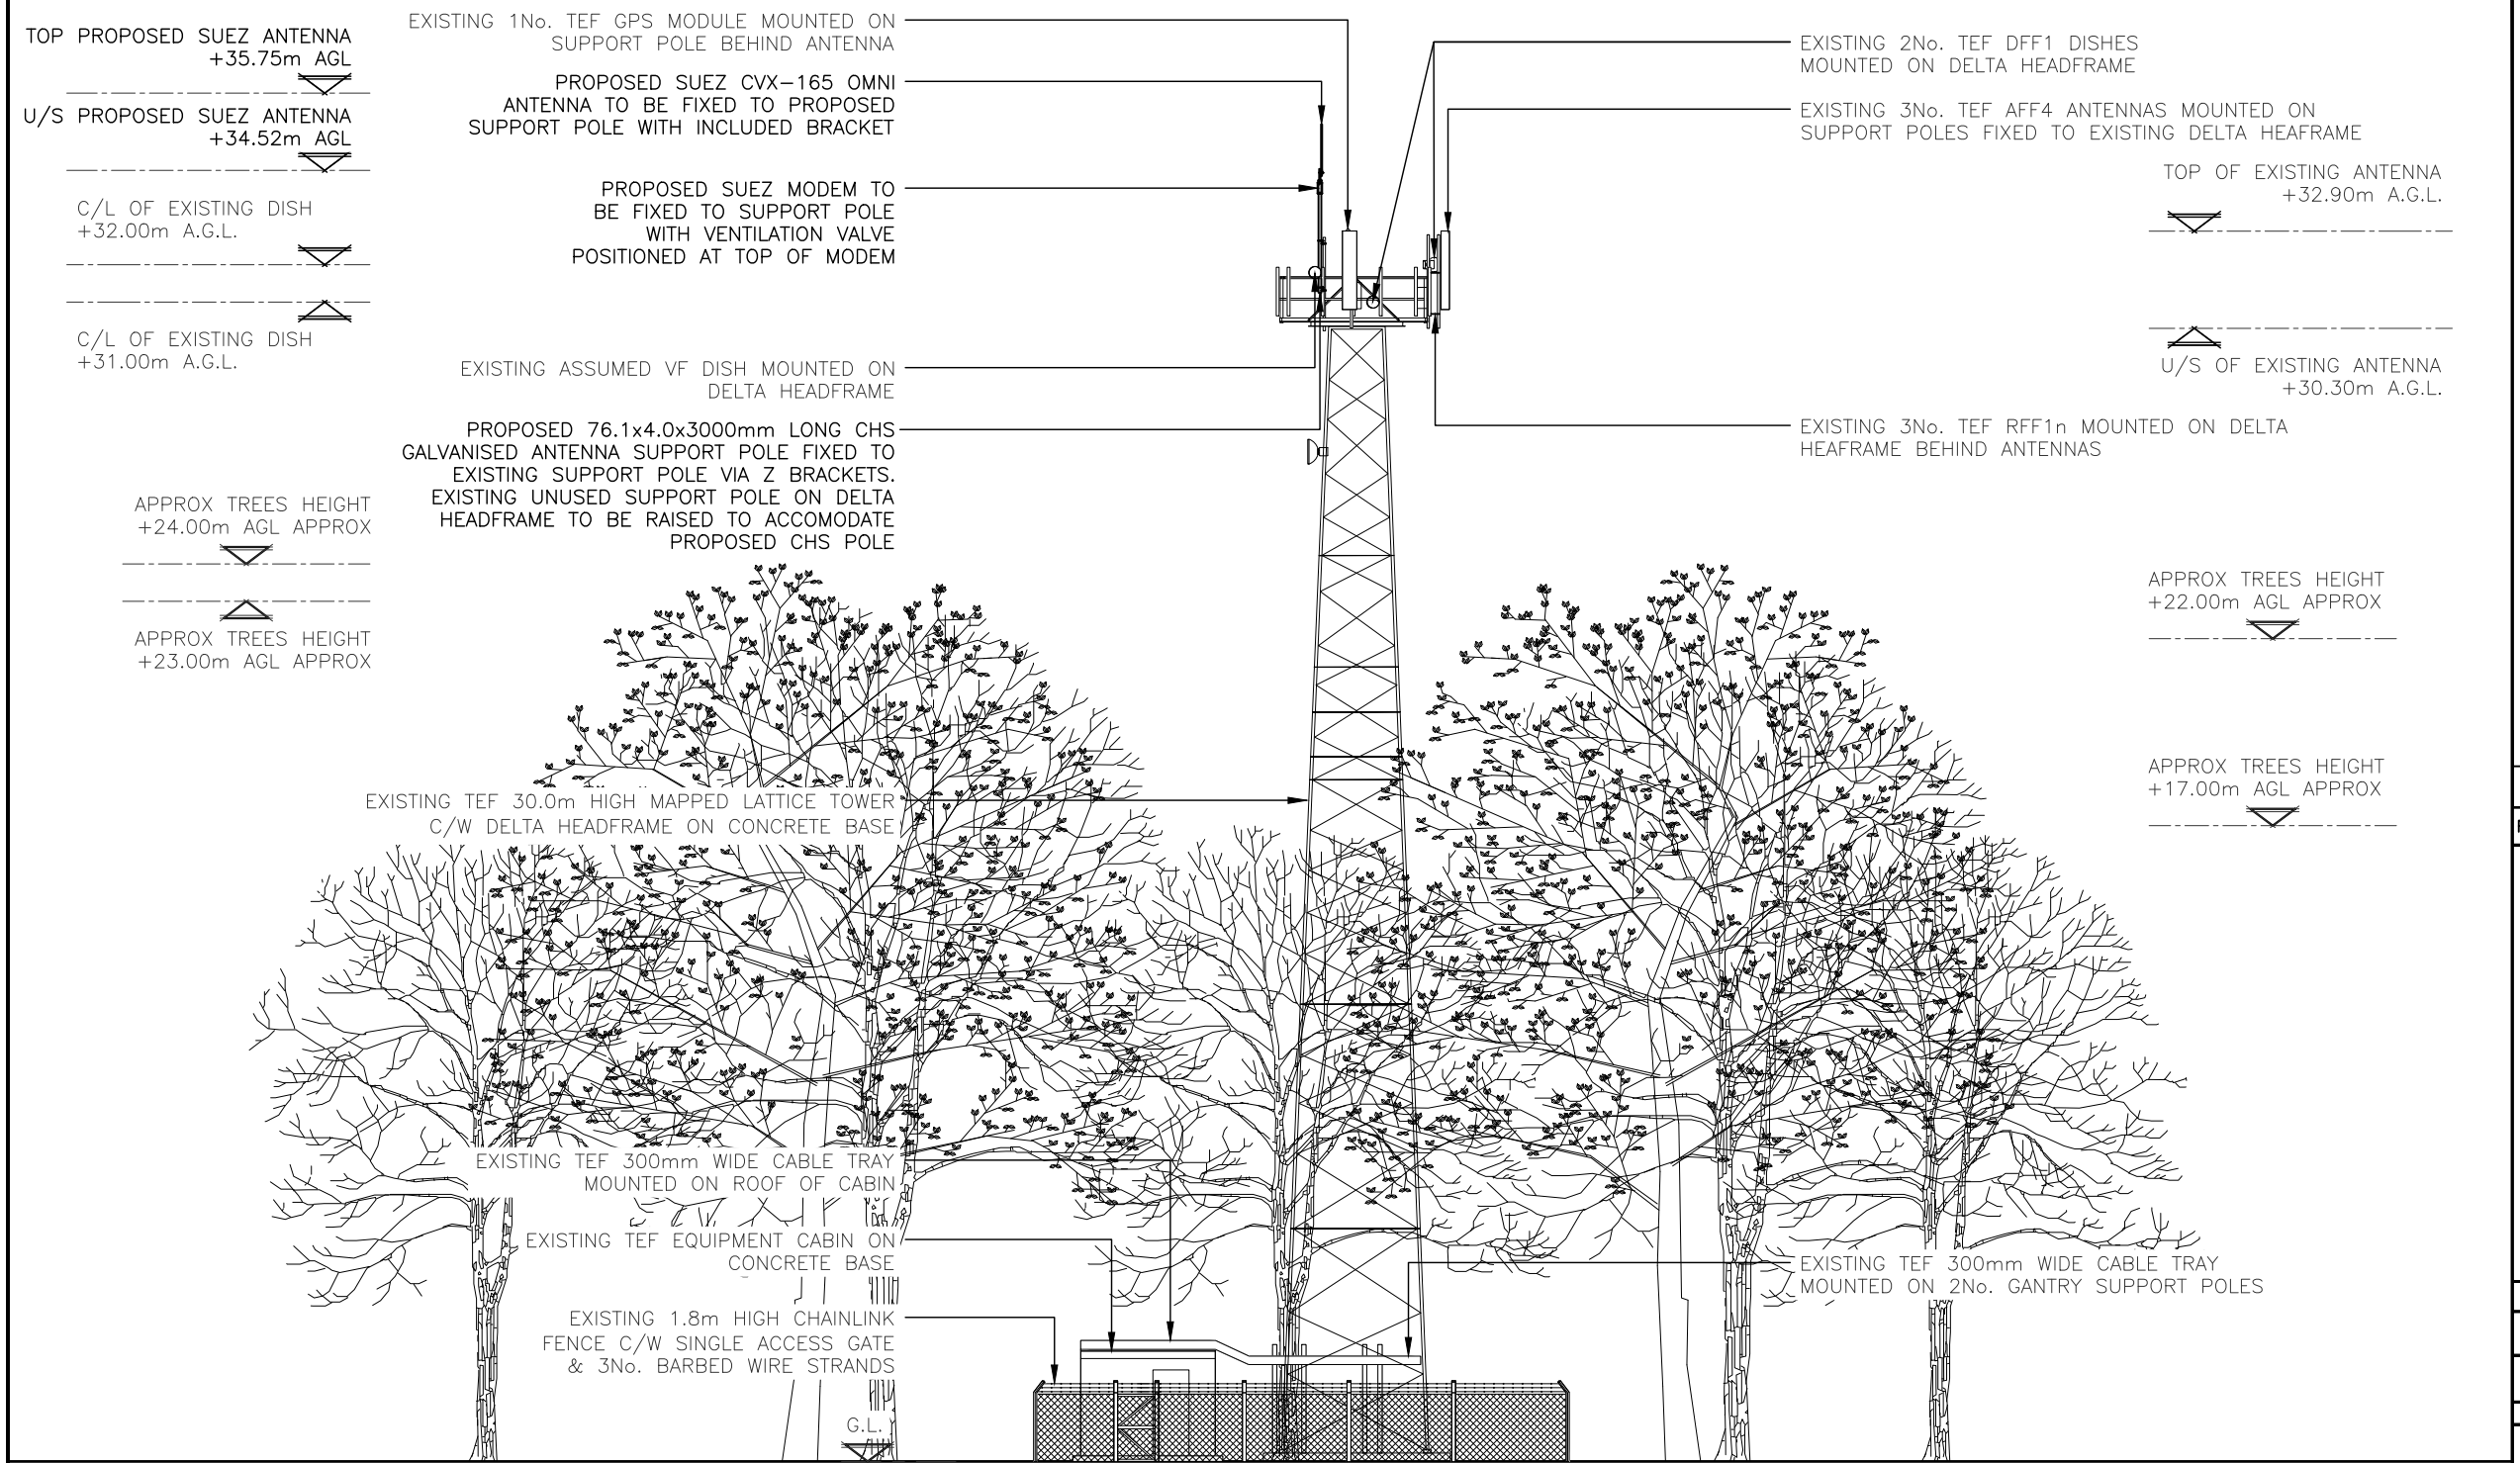

4m 0 4m 8m 12m 16m 20m

1:200

ALL DIMENSIONS ARE IN mm UNLESS NOTED OTHERWISE

N.G.R E: 519670 N: 121545

NOTES:

REV		BY	CH	DATE
1A	CONSTRUCTION ISSUE	AMB	DH	22.10.25

telent
Part of M Group

cornerstone

Cell Name	Opt.
COWFOLD	–

Cell ID No

CSID	–	VF	–	TEF
1003657		84		N/A
Project No.	–	N/A	–	N/A
10674736		SWS_CST003		–

Site Address / Contact Details

COWFOLD
PARTRIDGE GREEN
HORSHAM
WEST SUSSEX
RH13 8EJ

Drawing Title:
PROPOSED SITE ELEVATION

Purpose of issue:	Dwg Rev:
CONSTRUCTION	1A
Drawing Number: 301	
Surveyed By: CP	Original Sheet Size: A3 / Pack Issue:
Drawn: AMB / Date: 22/10/25	Checked: DH / Date: 22/10/25 / 1A