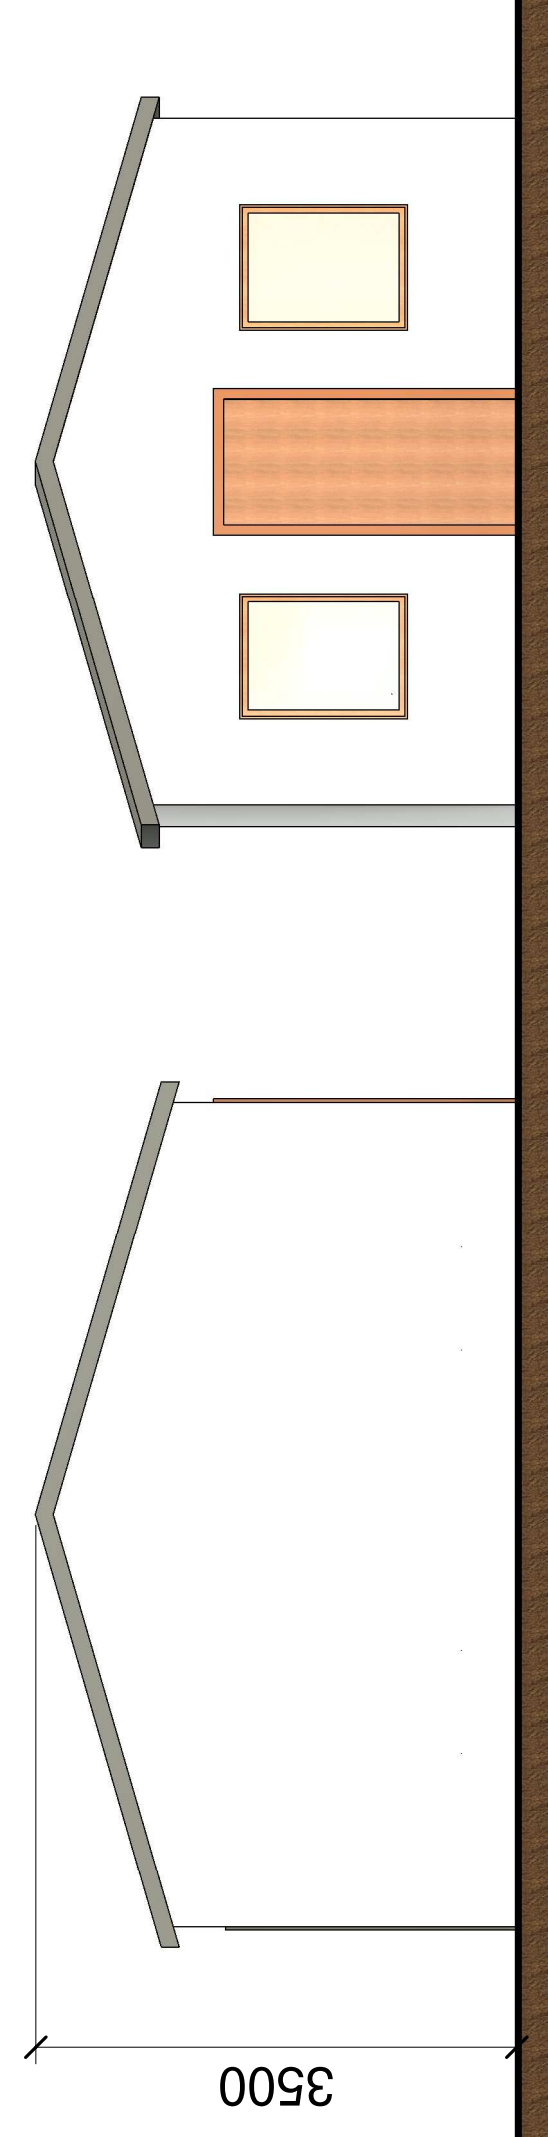
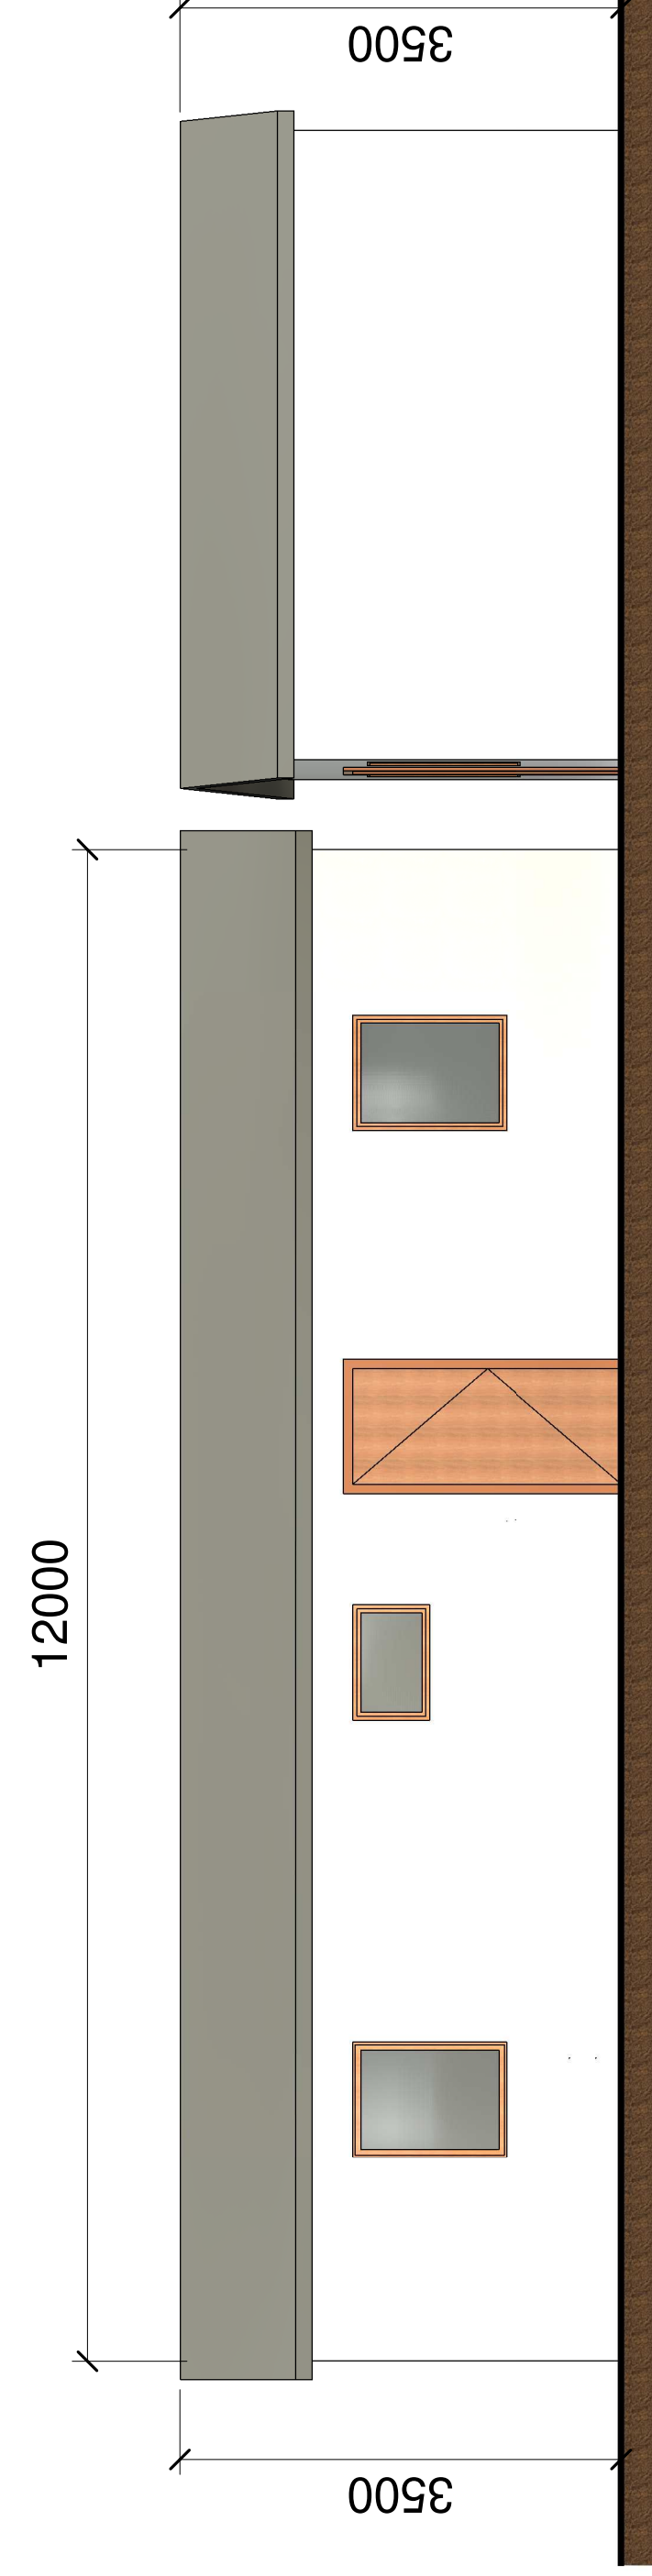
[illegible]

Land South of
Hillybarn
Farmhouse
RH11 0LF

Mobile Home 2 and Utility Building Elevations

Project number	PR003
----------------	-------

Date 13/10/2020

Drawn by
Rhett Flashman

Checked by Phil Rowe

A105

Scale 1 : 50