
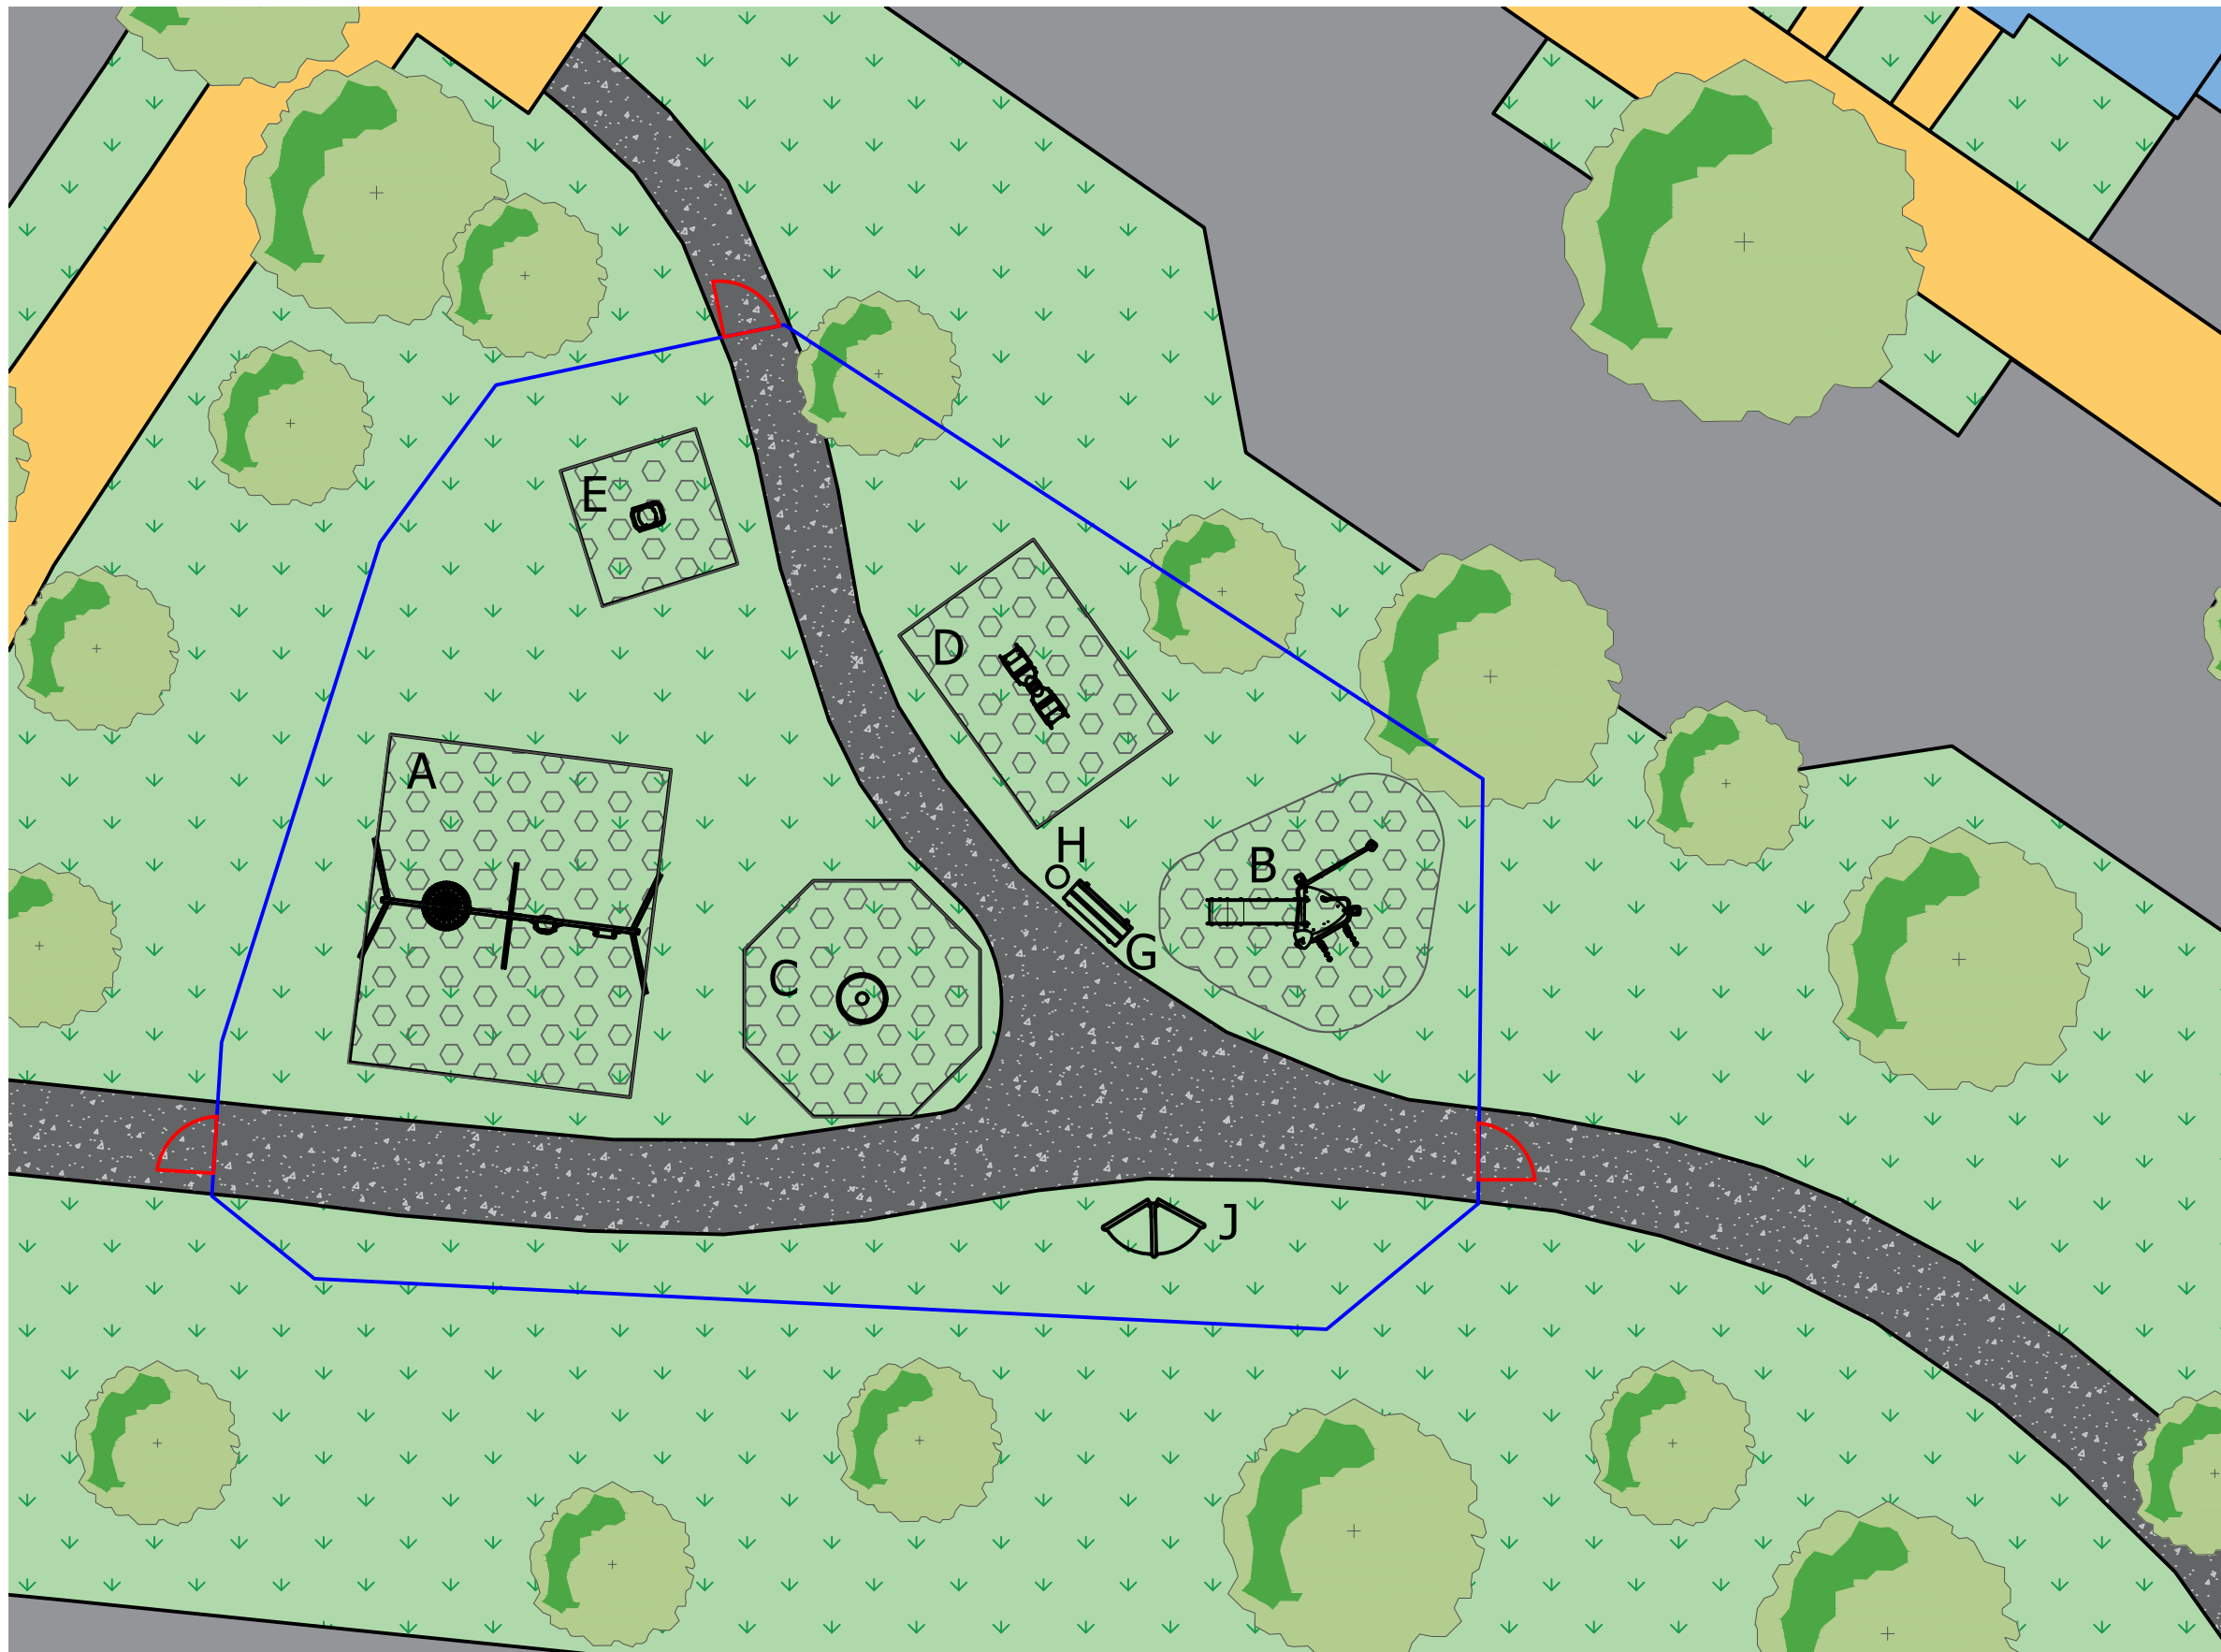
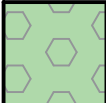
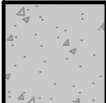
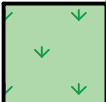


Vistry Group

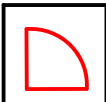

Key:

-  Safamat - Rubber grass mat safety surfacing
-  Existing Tarmac
-  Existing Grass
-  Playspec Bowtop Fencing 1m High - Galvanised
-  Pedestrian Gate Yellow

Play Equipment:

- A - SS24-BN2 Sturdy Basket Swing With 1 Flat & 1 Cradle Seat
- B - R4291 Compact Tribox Unit
- C - SR103/AP Sturdy Flying Saucer
- D - R4715 Bubble Seesaw
- E - R4613 Inclusive Springer
- G - SNTS STIMBA Seat
- H - LBS Supreme Litter Bin
- J - PTS02 2 Pod Shelter

PLEASE DO NOT SCALE. This drawing is not intended for use by any other person or for any other purpose than that specified here. Streetscape (Products & Services) Ltd. accept no liability whatsoever if this drawing is used by any other person or for any other purpose.

This drawing has been produced for the client for the project on the site shown. It was prepared for a purpose agreed with the client at that time and will have a commensurate degree of accuracy. It is not a record "as built".

Streetscape (Products & Services) Ltd reserve the right to reposition equipment/surfacing due to site and ground variants (all services, mounds, and landscaping for example)

Designed by TL	Checked by DB	Approved by - date DB - 27/07/26	File name SSQ16282	Date 27/07/26	Scale 1:150 @ A3
			Vistry Group		
Glebe Farm Project				Edition 0	Sheet 1/1