
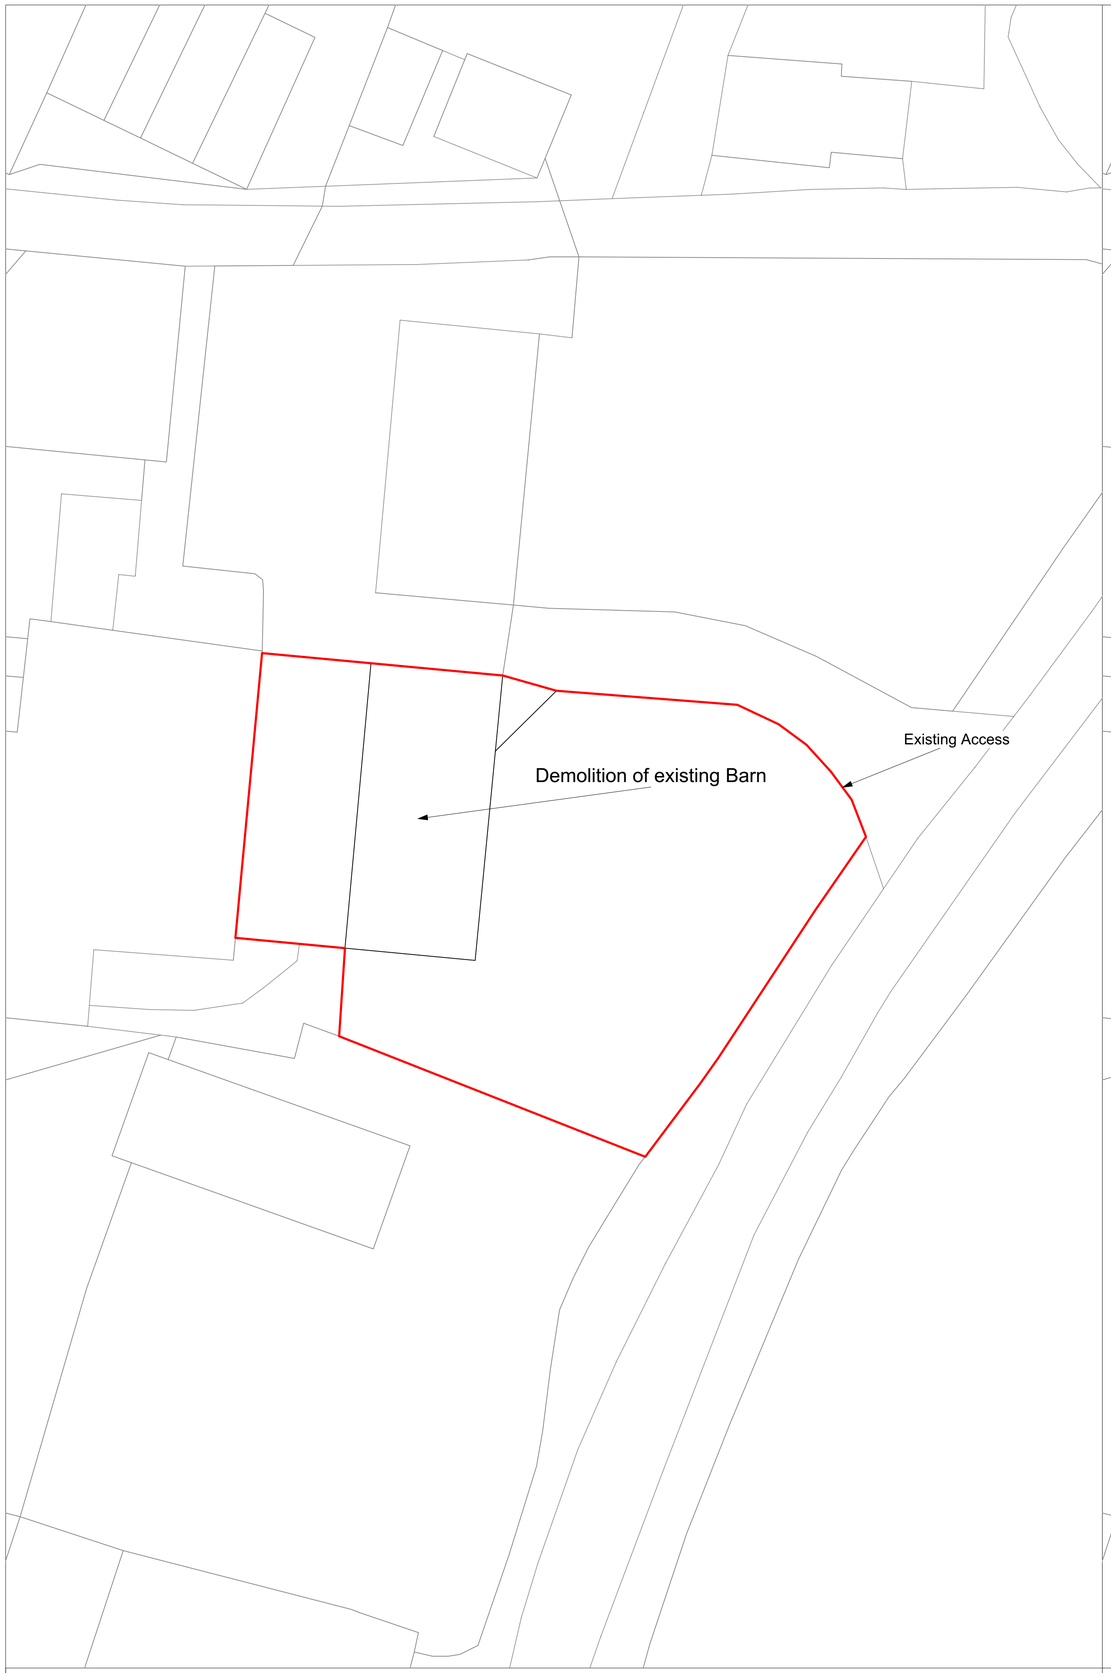


Existing block plan - 1:200@A1

© Crown copyright 2024 Ordnance Survey 100053143

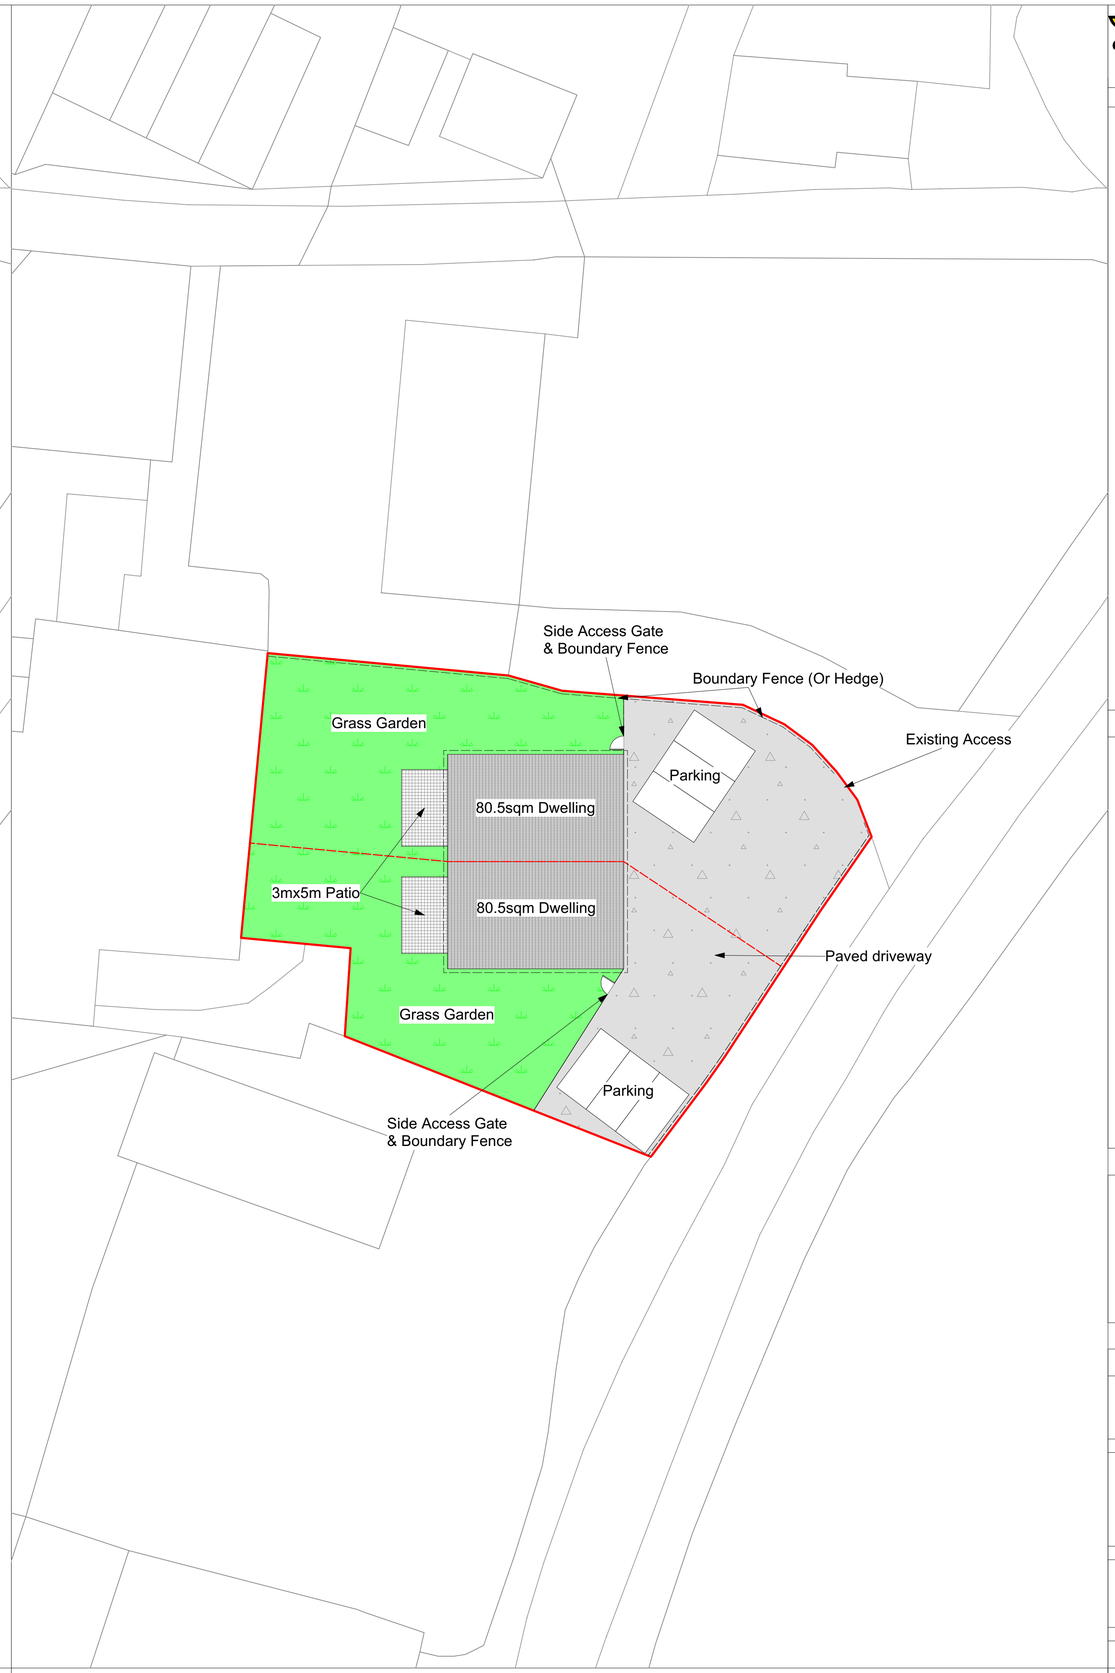

Proposed block plan - 1:200@A1

© Crown copyright 2024 Ordnance Survey 100053143

INCEPTION PLANNING

GENERAL NOTES

© The Copyright of this drawing remains with Inception Planning Limited and is not to be reproduced without approval.
This drawing is to be read with all other standard documentation.

N

0 4 8
METRES 1:200

0 10 20
METRES 1:500

DATE REVISION

INCEPTION PLANNING LTD
development planning consultants

e. info@inceptionplanning.co.uk
www.inceptionplanning.co.uk
t. 01252 416101

ADDRESS

Helford Barn

JOB TITLE

Outline for proposed 2 storey 5 bedroom semi detatched dwellings

DRG. TITLE

Existing & proposed block plans

DATE	SCALE	Drawn	Checked
Aug '24	1:200@A1	MC	

JOB No.	DRG. No.	REV.
JO-699	PL-02	C