


Notes:

1. Based on archidata survey received on 05.10.26.

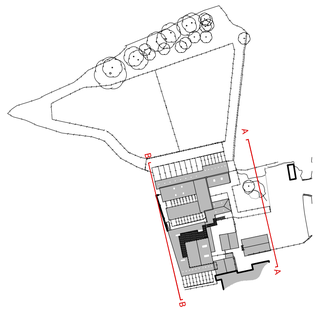

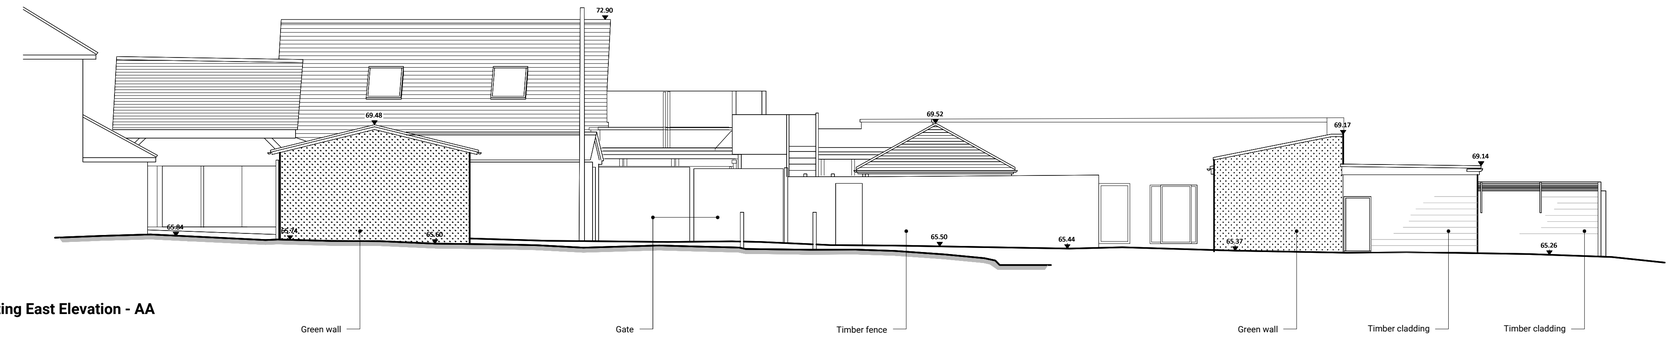

Existing East Elevation - AA

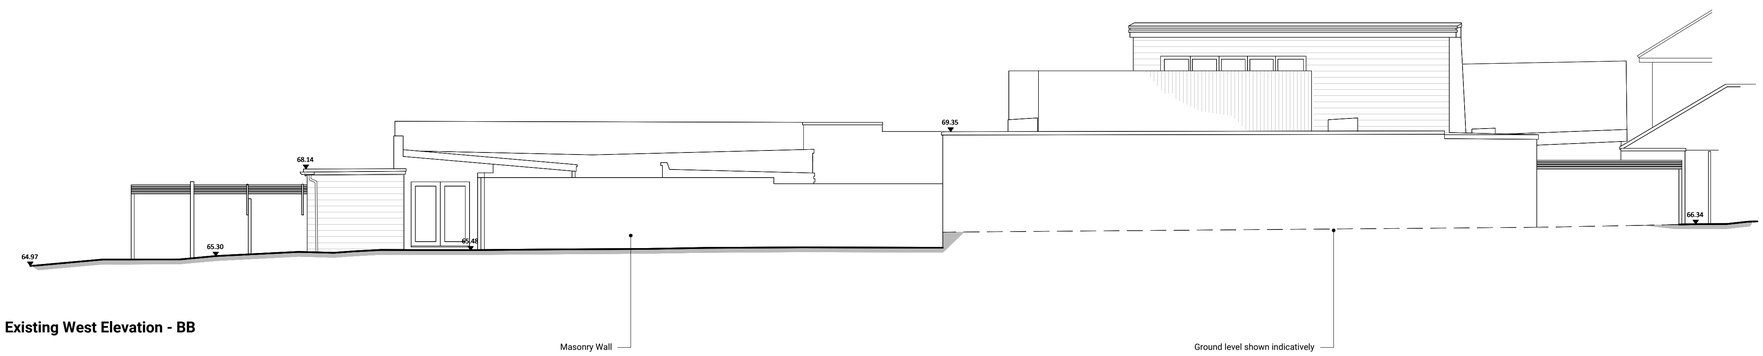

Existing West Elevation - BB

REV.	DATE	ISSUE
P0	12.10.26	Planning
P1	14.10.26	Planning

Every Dog Club
Ifield Park Kennels
Crawley

Existing East & West Elevations

STATUS	SIZE	REV.
Planning	A1	P1

DRAWING NO.
26502-FA-XX-XX-DR-A-01301

1:100 0 1 2.5 5 m

Copyright © Frost Lomax LLP. All rights reserved.

frost.LOMAX
frostlomax.com
020 7183 8345