


Notes:

1. Based on archidata survey received on 05.10.26.

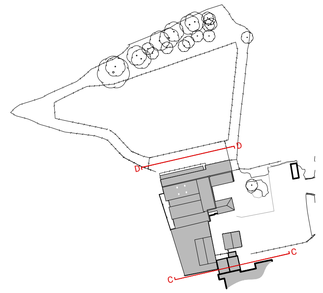

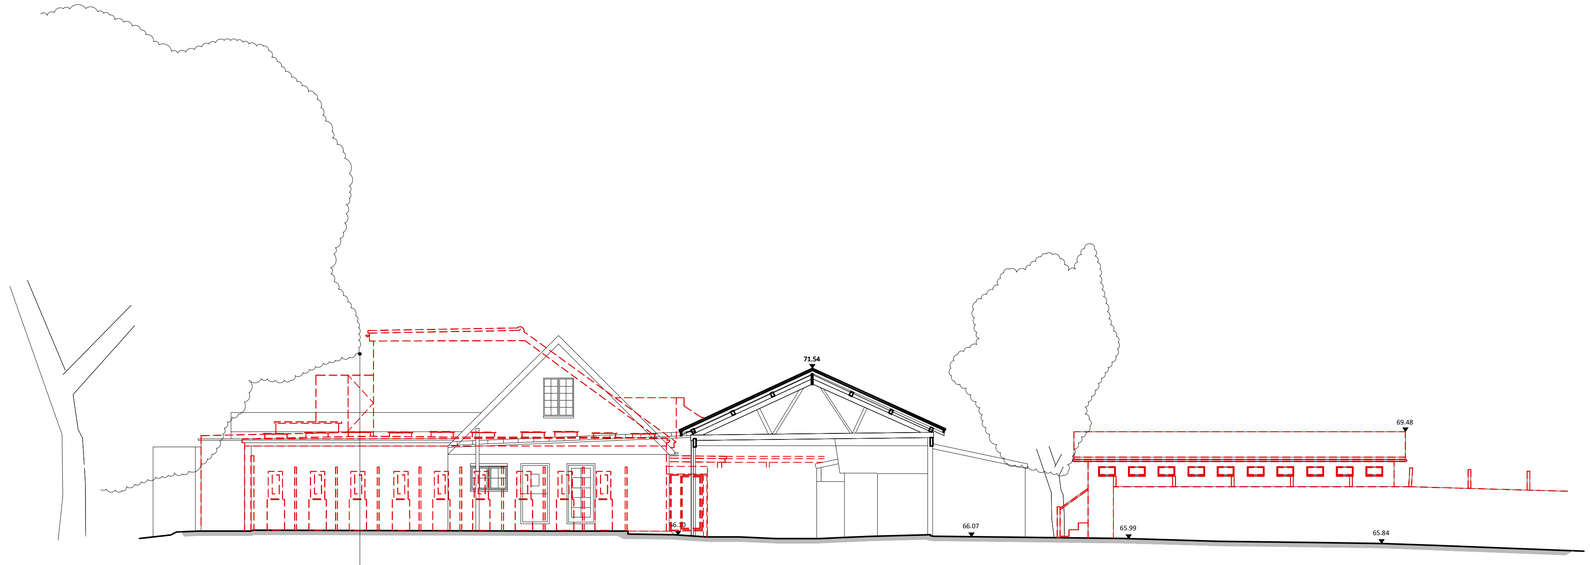

Pre-existing South Elevation with Existing Overlay - CC

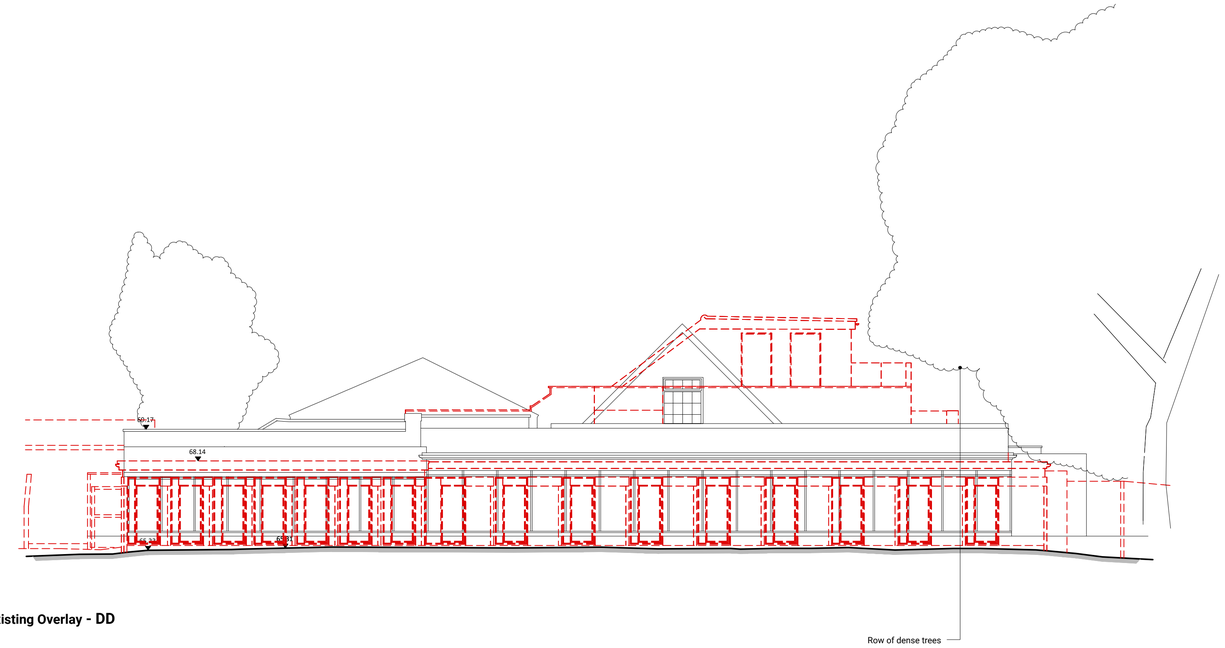

Pre-existing North Elevation with Existing Overlay - DD

Proposed Development

REV.	DATE	ISSUE
P0	12.10.26	Planning
P1	14.10.26	Planning

Every Dog Club
Ifield Park Kennels
Crawley

Pre-existing North & South Elevations with Existing Overlay

STATUS	SIZE	REV.
Planning	A1	P1

DRAWING NO.
26502-FA-XX-00-DR-A-00932

1:100 0 1 2.5 5 m

Copyright © Frost Lomax LLP. All rights reserved.

frost.LOMAX
frostlomax.com
020 7183 8345