

SIDE (EAST) ELEVATION

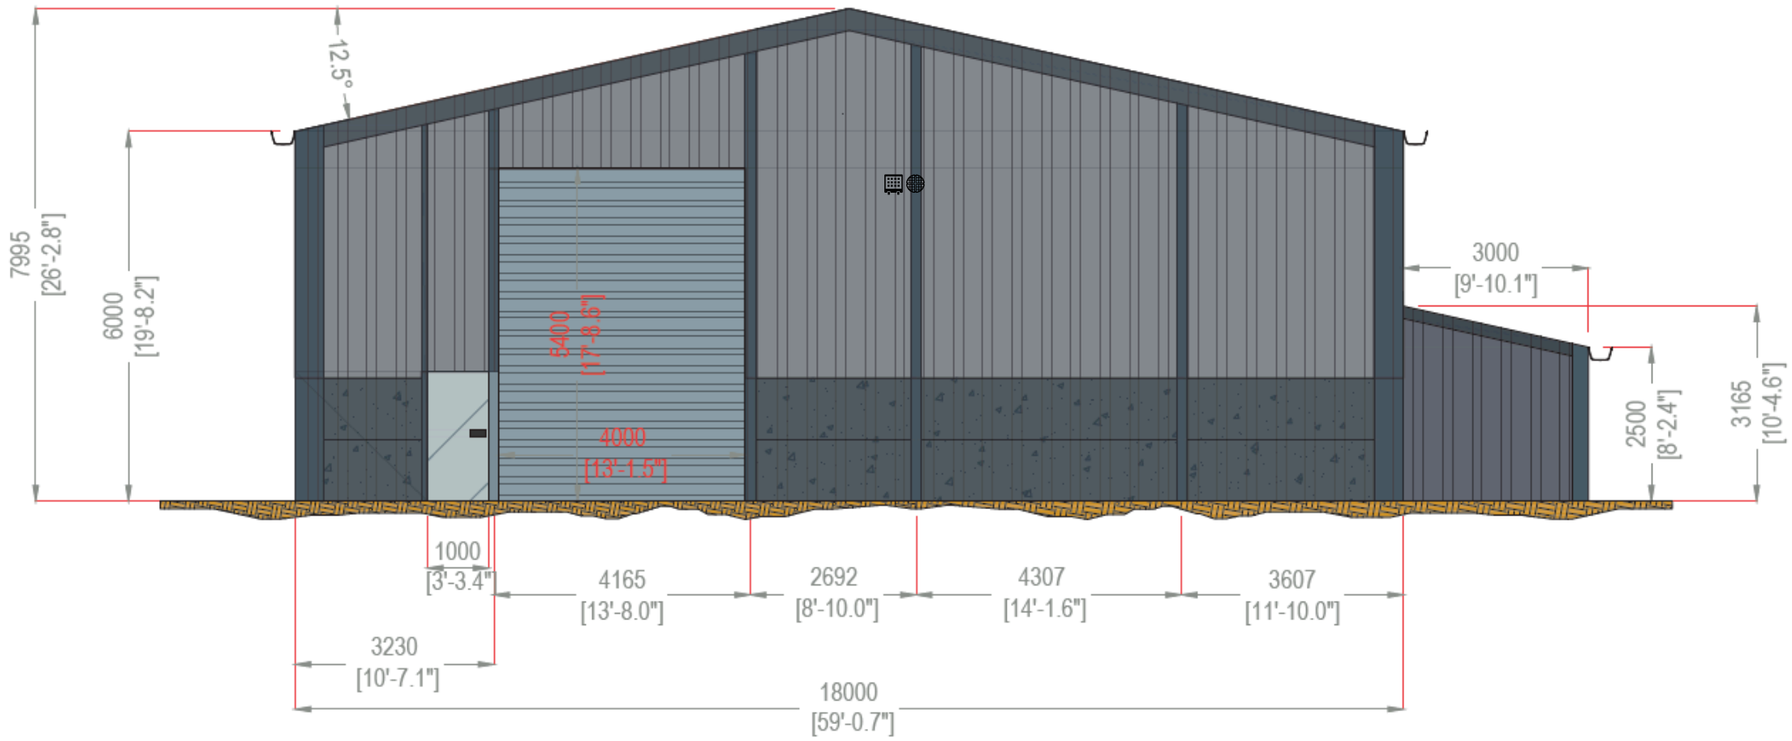

SIDE (WEST) ELEVATION

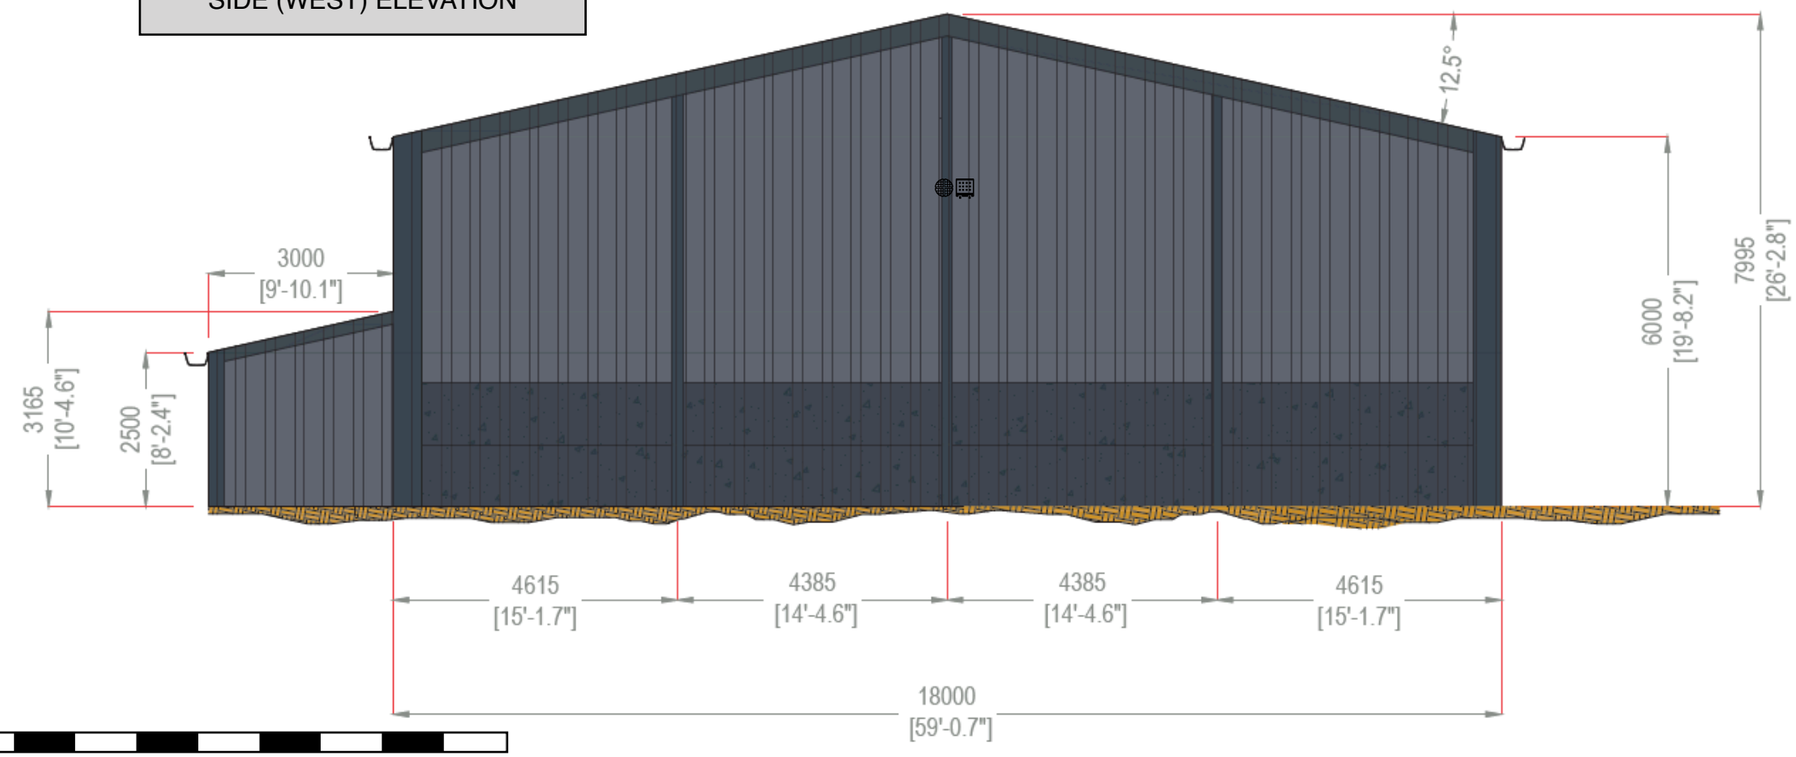

1:100

0m 2m 4m 6m 8m 10m

KEY

CCTV

EXTERNAL LIGHTING

dowsettmayhew
Planning Partnership

Rev	Date	Description	By

dowsettmayhew Planning Partnership
Mocatta House
Trafalgar Place
Brighton
BN1 4DU

This drawing is the property of DOWSETTMAYHEW Planning Partnership and should not be used, copied or reproduced by a third party without prior written consent

Do not scale this drawing. All levels and dimensions are to be checked on site. This drawing is to be read in conjunction with all relevant consultants drawings and specifications together with safety plan requirements.

CLIENT

ARUN VALLEY VINEYARD

PROJECT

EXTERNAL LIGHTS & CCTV
AT ARUN VALLEY VINEYARD
THE HAVEN
BILLINGSHURST
WEST SUSSEX

TITLE

ELEVATIONS - PROPOSED

DRAWING NUMBER

1026-01-013-11

DRAWN BY	DM	SCALE	1:100
DATE	09/26		
IISSUE	FOR PLANNING		