
Promap
LANDMARK INFORMATION

Map Centre : 509603,130362

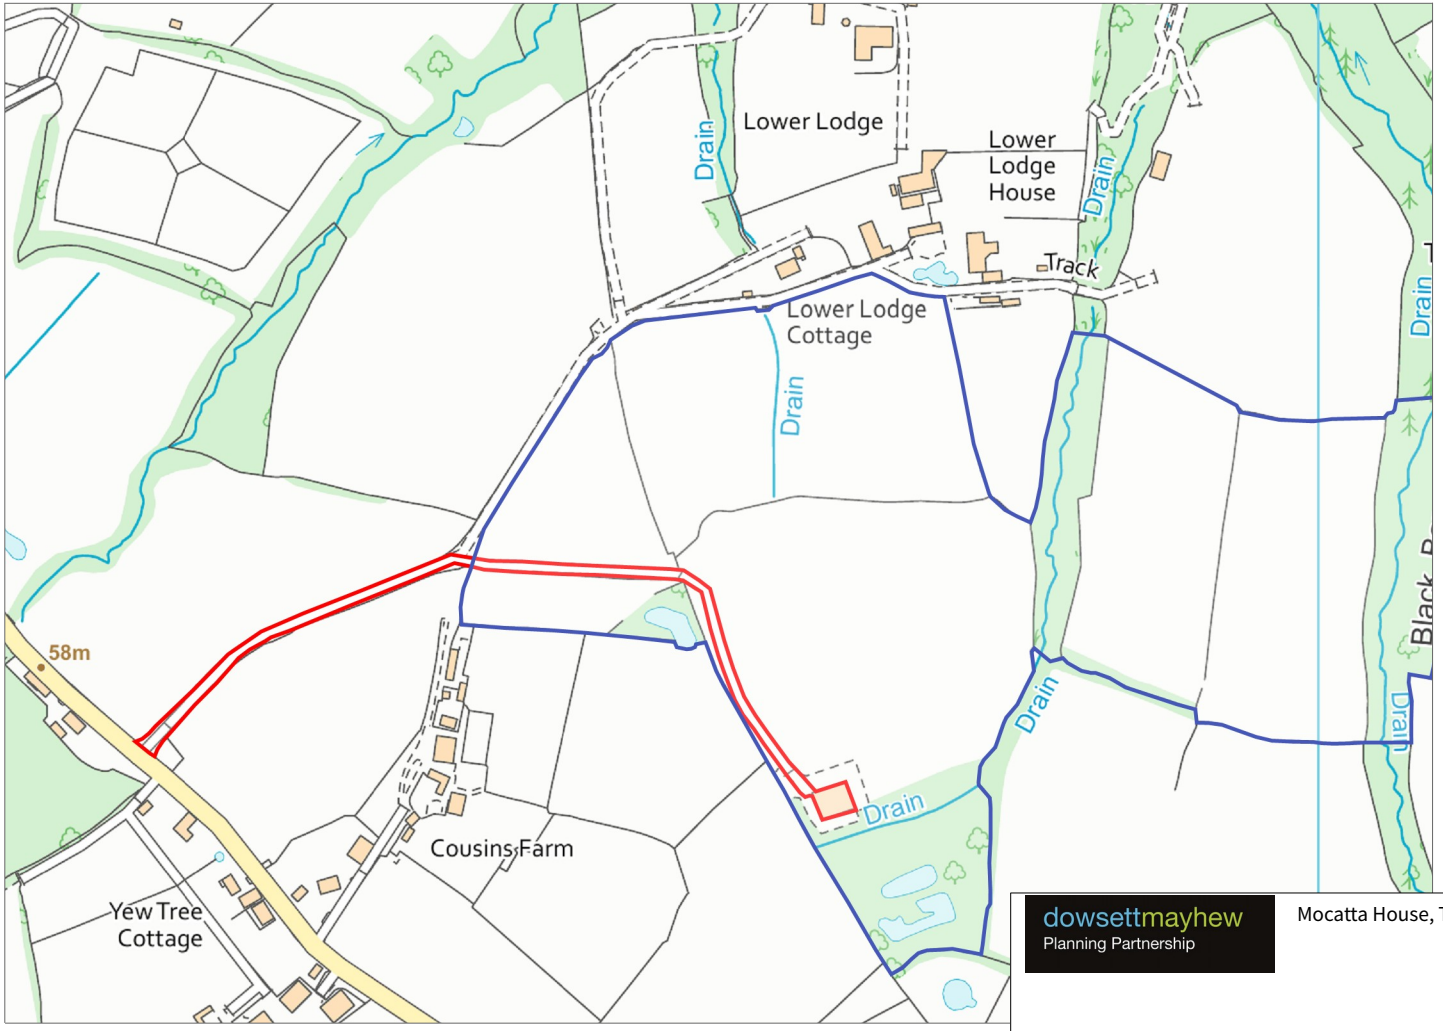

dowsettmayhew
Planning Partnership

Mocatta House, Trafalgar Place, Brighton, BN1 4DU

Client: **Arun Valley Vineyard**

Project: **External Lights and CCTV**

Title: **Land Ownership Plan**

Scale: 1:5000 @A4 Date: 28 Sep 2026

Drawn By: DMP Drawing No: 1026-01-14

© Crown copyright and database rights 2026. OS AC0000813445