Key
Grass
Shrubs
Hedge
Tree - Class A
Tree - Class B
Tree - Class C
Tree - Class U
Tree Bole
RPA of tree to be retained
RPA of tree to be removed
Construction Exclusion Zone (CEZ)
Ground Protection
Tree Protection Fencing
No-dig surfacing

N

0 5 10 m

T15 T14 T13 T12 T11 T10 T8 T9 T7 T6 T5 T4 T3 T2 T1 T30 T31

T16 T18 T19 T17 T20 T21 T22 T23 T24 T25 T26 T27 T28 T29

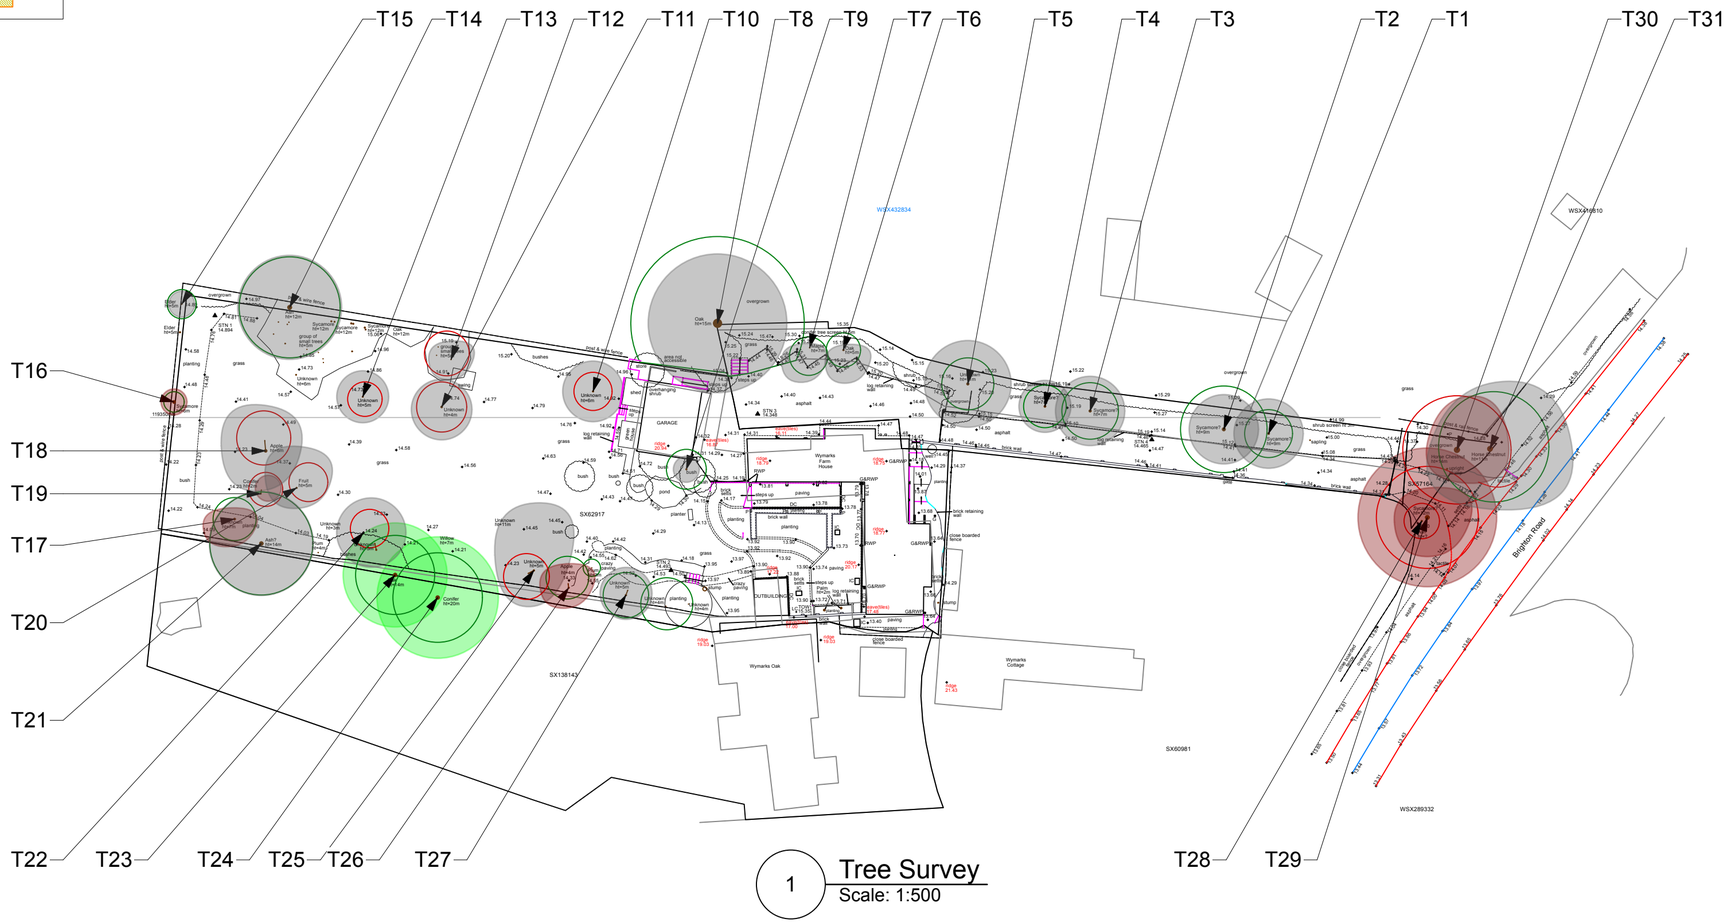

1 Tree Survey
Scale: 1:500

No.	Date	Revision Notes	Zone	Approvals	No.	Date	Issue Notes

Design Firm: Barry Holdsworth Ltd
Consultant: Barry Holdsworth, 07968 298385
Project Title: Wymarks Farm House, Brighton Road, Shermanbury, East Sussex RH13 8HQ
Drawing Title: Tree Survey
Project Manager:
Drawn By: Barry Holdsworth
Reviewed By:
Date: 17/09/2026
CAD File Name: TS1.0
Project ID:
Scale: 1:500@A2
Drawing No.: Sht-1 of