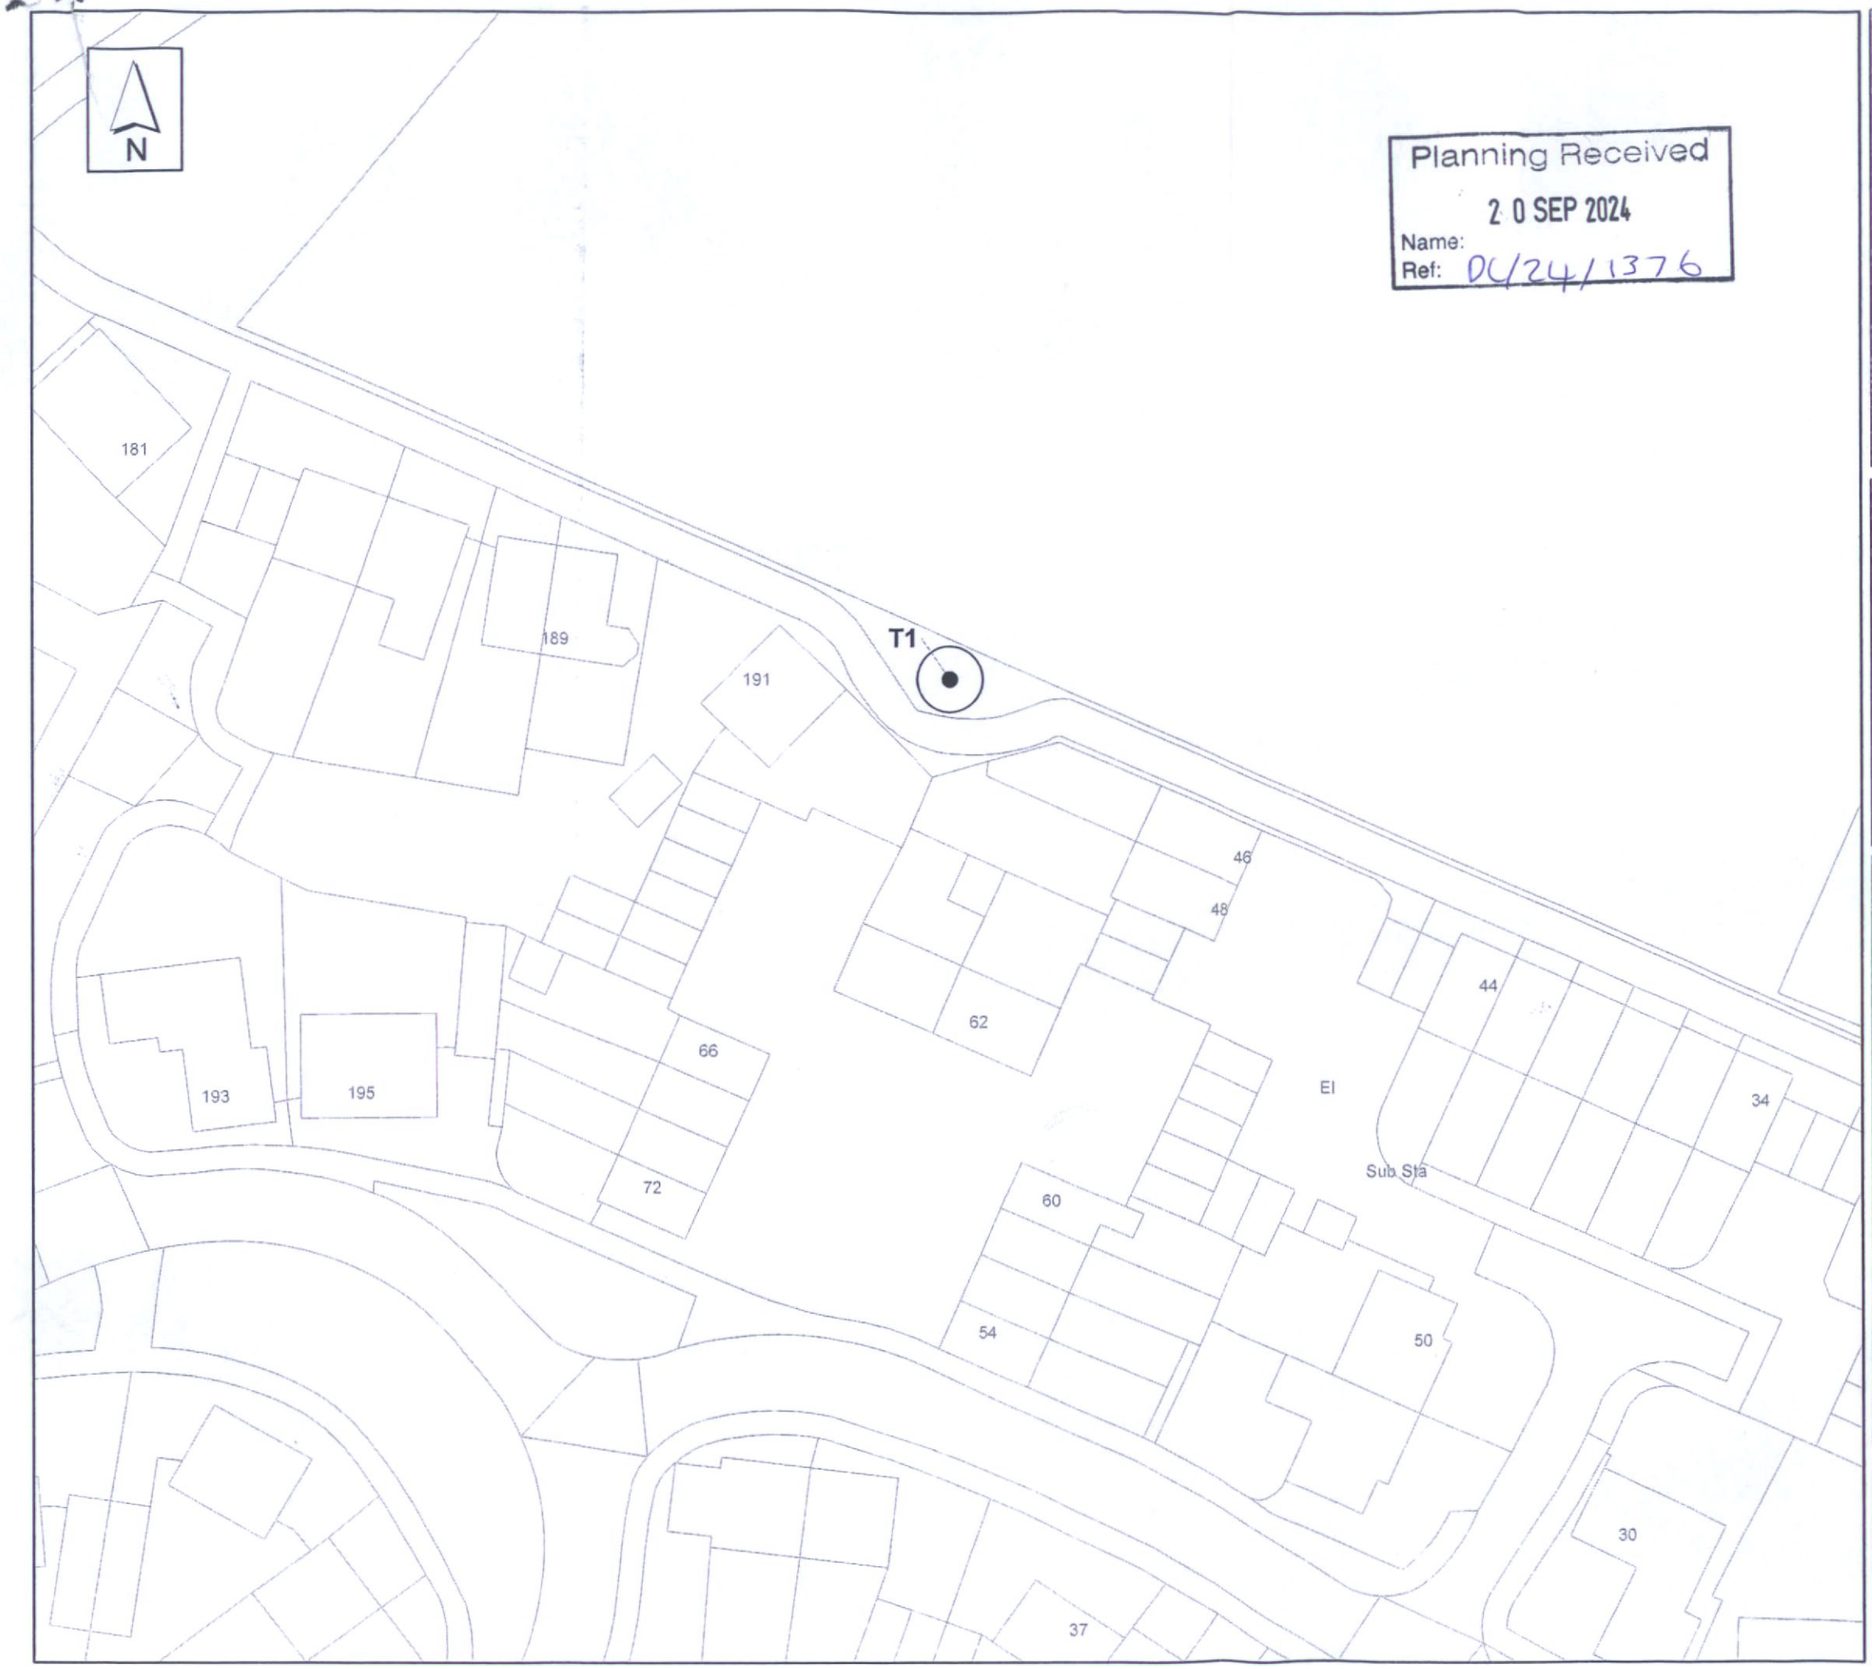


Planning Received
20 SEP 2024
Name:
Ref: DC/24/1376

TREES SPECIFIED INDIVIDUALLY:
(encircled in black on the map)

T1 – Oak

17192
A1


THIS IS THE PLAN REFERRED TO IN THE
HORSHAM DISTRICT COUNCIL

Land rear of 191 Berrall Way
Billingshurst, West Sussex

508132E 125246N

TREE PRESERVATION ORDER 2020

Reference No : TP01540	
Date : 26/08/2020	Scales : 1:500 & 1:10,000
Drawn : KA	Checked : WJ
Drawing No :	Revisions :

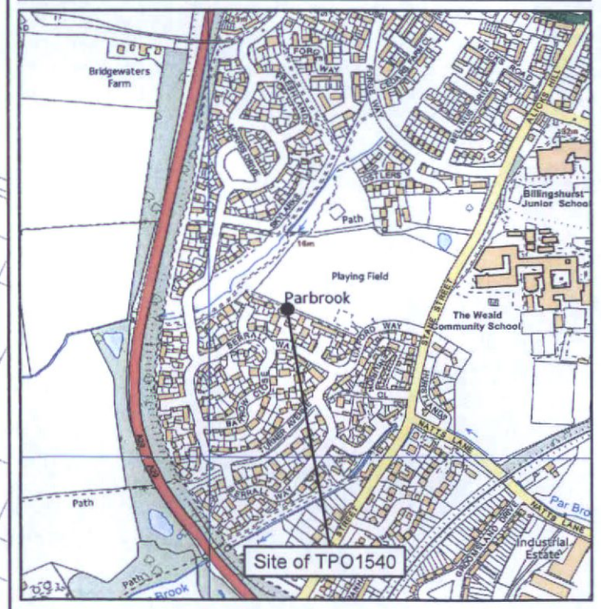

Horsham District Council

Parkside, Chart Way, Horsham
West Sussex RH12 1RL.

Reproduced by permission of Ordnance Survey map on behalf of HMSO. © Crown copyright and database rights (2020). Ordnance Survey Licence.100023865