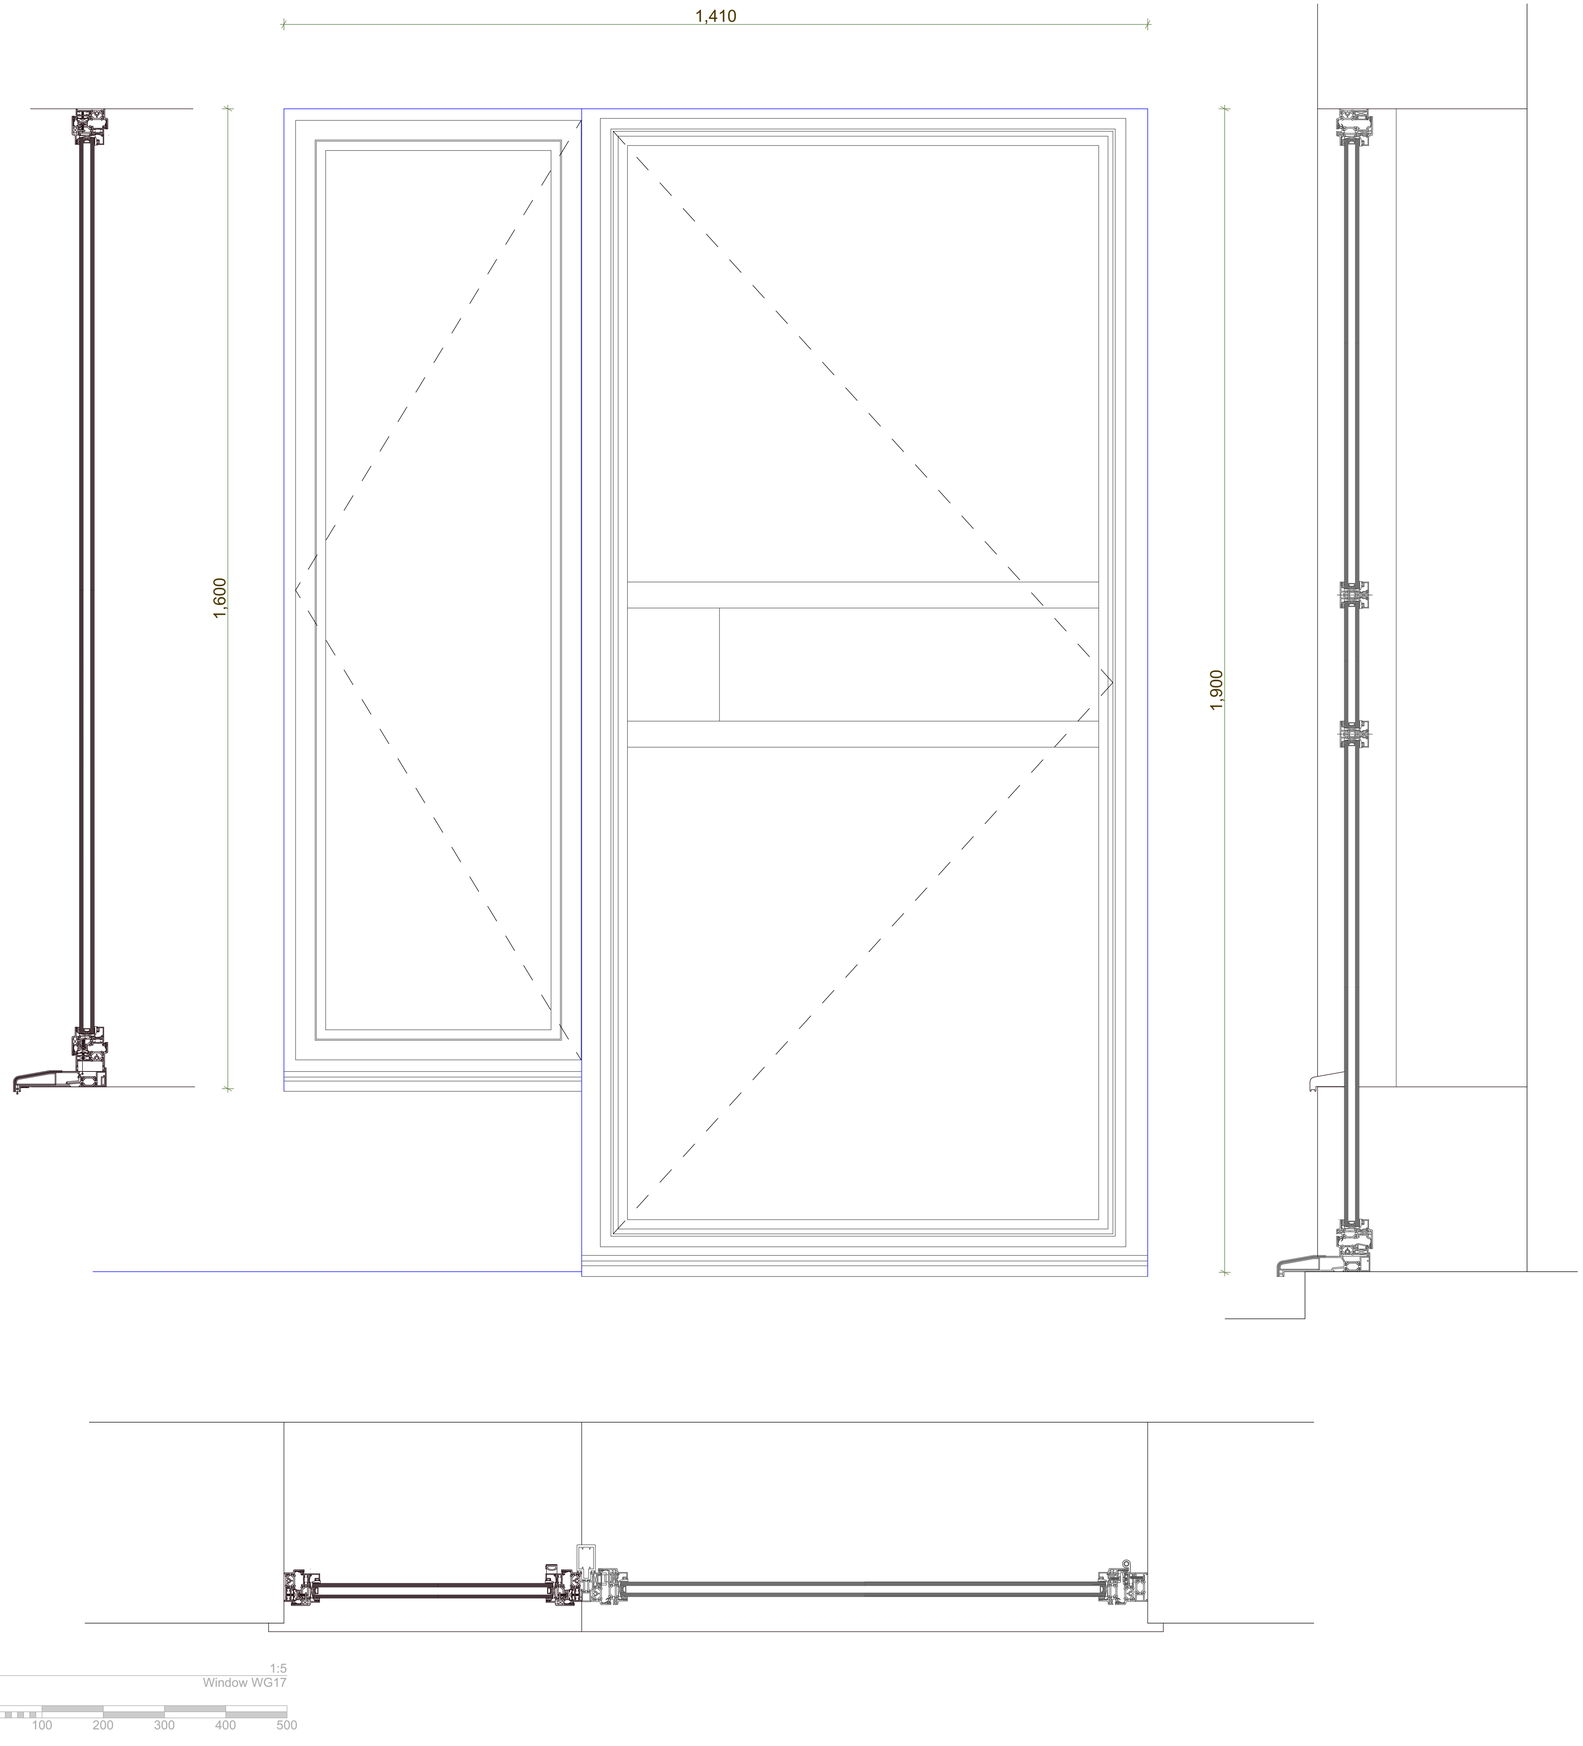


1:5
Window WG17

0 100 200 300 400 500

Z:\PCS Current PGA\1. PGA Current\267724 Warnham Court Farm House\5. DRAWINGS\2677 Warnham Court Farmhouse_PL_5.pln2677 Warnham Court Farmhouse_PL_5.pln

THIS DRAWING IS INDICATIVE ONLY AND MUST NOT BE RELIED UPON FOR CONSTRUCTION - UNLESS THE DRAWING IS NAMED AS 'CONSTRUCTION'.

ALL DIMENSIONS TO BE CHECKED AND VERIFIED WITH ANY DISCREPANCIES REPORTED TO PHILIPS SURVEYORS LLP.

THIS DRAWING REMAINS THE PROPERTY OF PHILIPS SURVEYORS AND MUST NOT BE COPIED OR REPRODUCED WITHOUT PRIOR WRITTEN PERMISSION.

THE CLIENT MUST FAMILIARISE THEMSELVES WITH;
·THEIR DUTIES CONCERNING HEALTH & SAFETY UNDER CDM2015 REGULATIONS AND
·THE APPOINTMENT OF PRINCIPAL DESIGNER AND PRINCIPAL CONTRACTOR.

IF YOU NEED ANY FURTHER INFORMATION OR INDEPENDENT ADVICE ON UNDERTAKING YOUR CDM REGULATIONS DUTIES, PLEASE CONTACT: THE ASSOCIATION FOR PROJECT SAFETY, 5 NEW MART PLACE, EDINBURGH EH141RW.TEL: 08456 121 290 EMAIL: INFO@APS.ORG.UK YOU CAN VISIT THE HSE AND APS WEBSITES FOR MUCH MORE INFORMATION AT: WWW.HSE.GOV.UKAND WWW.APS.ORG.UK RESPECTIVELY.

SAFETY HEALTH AND ENVIRONMENTAL INFORMATION
IN ADDITION TO THE HAZARDS AND RISKS NORMALLY ASSOCIATED WITH THE TYPE OF CONSTRUCTION WORK DETAILED ON THIS DRAWING, PLEASE NOTE THE FOLLOWING SIGNIFICANT RISKS AND INFORMATION;

INDICATES - WARNING
INDICATES - COMPULSORY INSTRUCTION
INDICATES - FOR INFORMATION
INDICATES - PROHIBITIVE INSTRUCTION

FOR INFORMATION RELATING TO END USE, MAINTENANCE, DEMOLITION ETC. - PLEASE REFER TO THE HEALTH & SAFETY FILE.

IT SHOULD BE ASSUMED THAT ALL WORKS ARE TO BE CARRIED OUT BY A COMPETENT CONTRACTOR AND, WHERE APPLICABLE,TO AN APPROVED METHOD STATEMENT.

Note;
new windows to comprise Smart Systems Heritage range thermally broken and fully drained aluminium casements c/w low-e double glazing and powder coated finish from manufacturers standard range

Rev.	Amendments	Date	Drw.

PHILIPS SURVEYORS
BUILDING SURVEYORS, DESIGNERS & CONSULTANTS

PHILIPS SURVEYORS LLP, THE OLD COACH HOUSE, 78 LOWER STREET, PULBOROUGH, WEST SUSSEX, RH20 2AA
T: 01798 873222
E: INFO@PHILIPS-SURVEYORS.CO.UK
W: WWW.PHILIPS-SURVEYORS.CO.UK

CLIENT:
Mr & Mrs J Lucas
Warnham Park, Robin Hood Lane,
Warnham, Horsham, West Sussex.
RH12 3RP

PROJECT:
House Refurbishment at
Warnham Court Farm House, Church Street, Warnham, West Sussex, RH12 3QP

DRAWING TITLE:
Planning

Window Details

DRAWN:	JOB NO:	SCALE @ A1:
THR	2677	As Shown
CHECKED: PGA	DRAWING NO: PL11	REV:
DATE: March 25		

© PHILIPS SURVEYORS LLP.