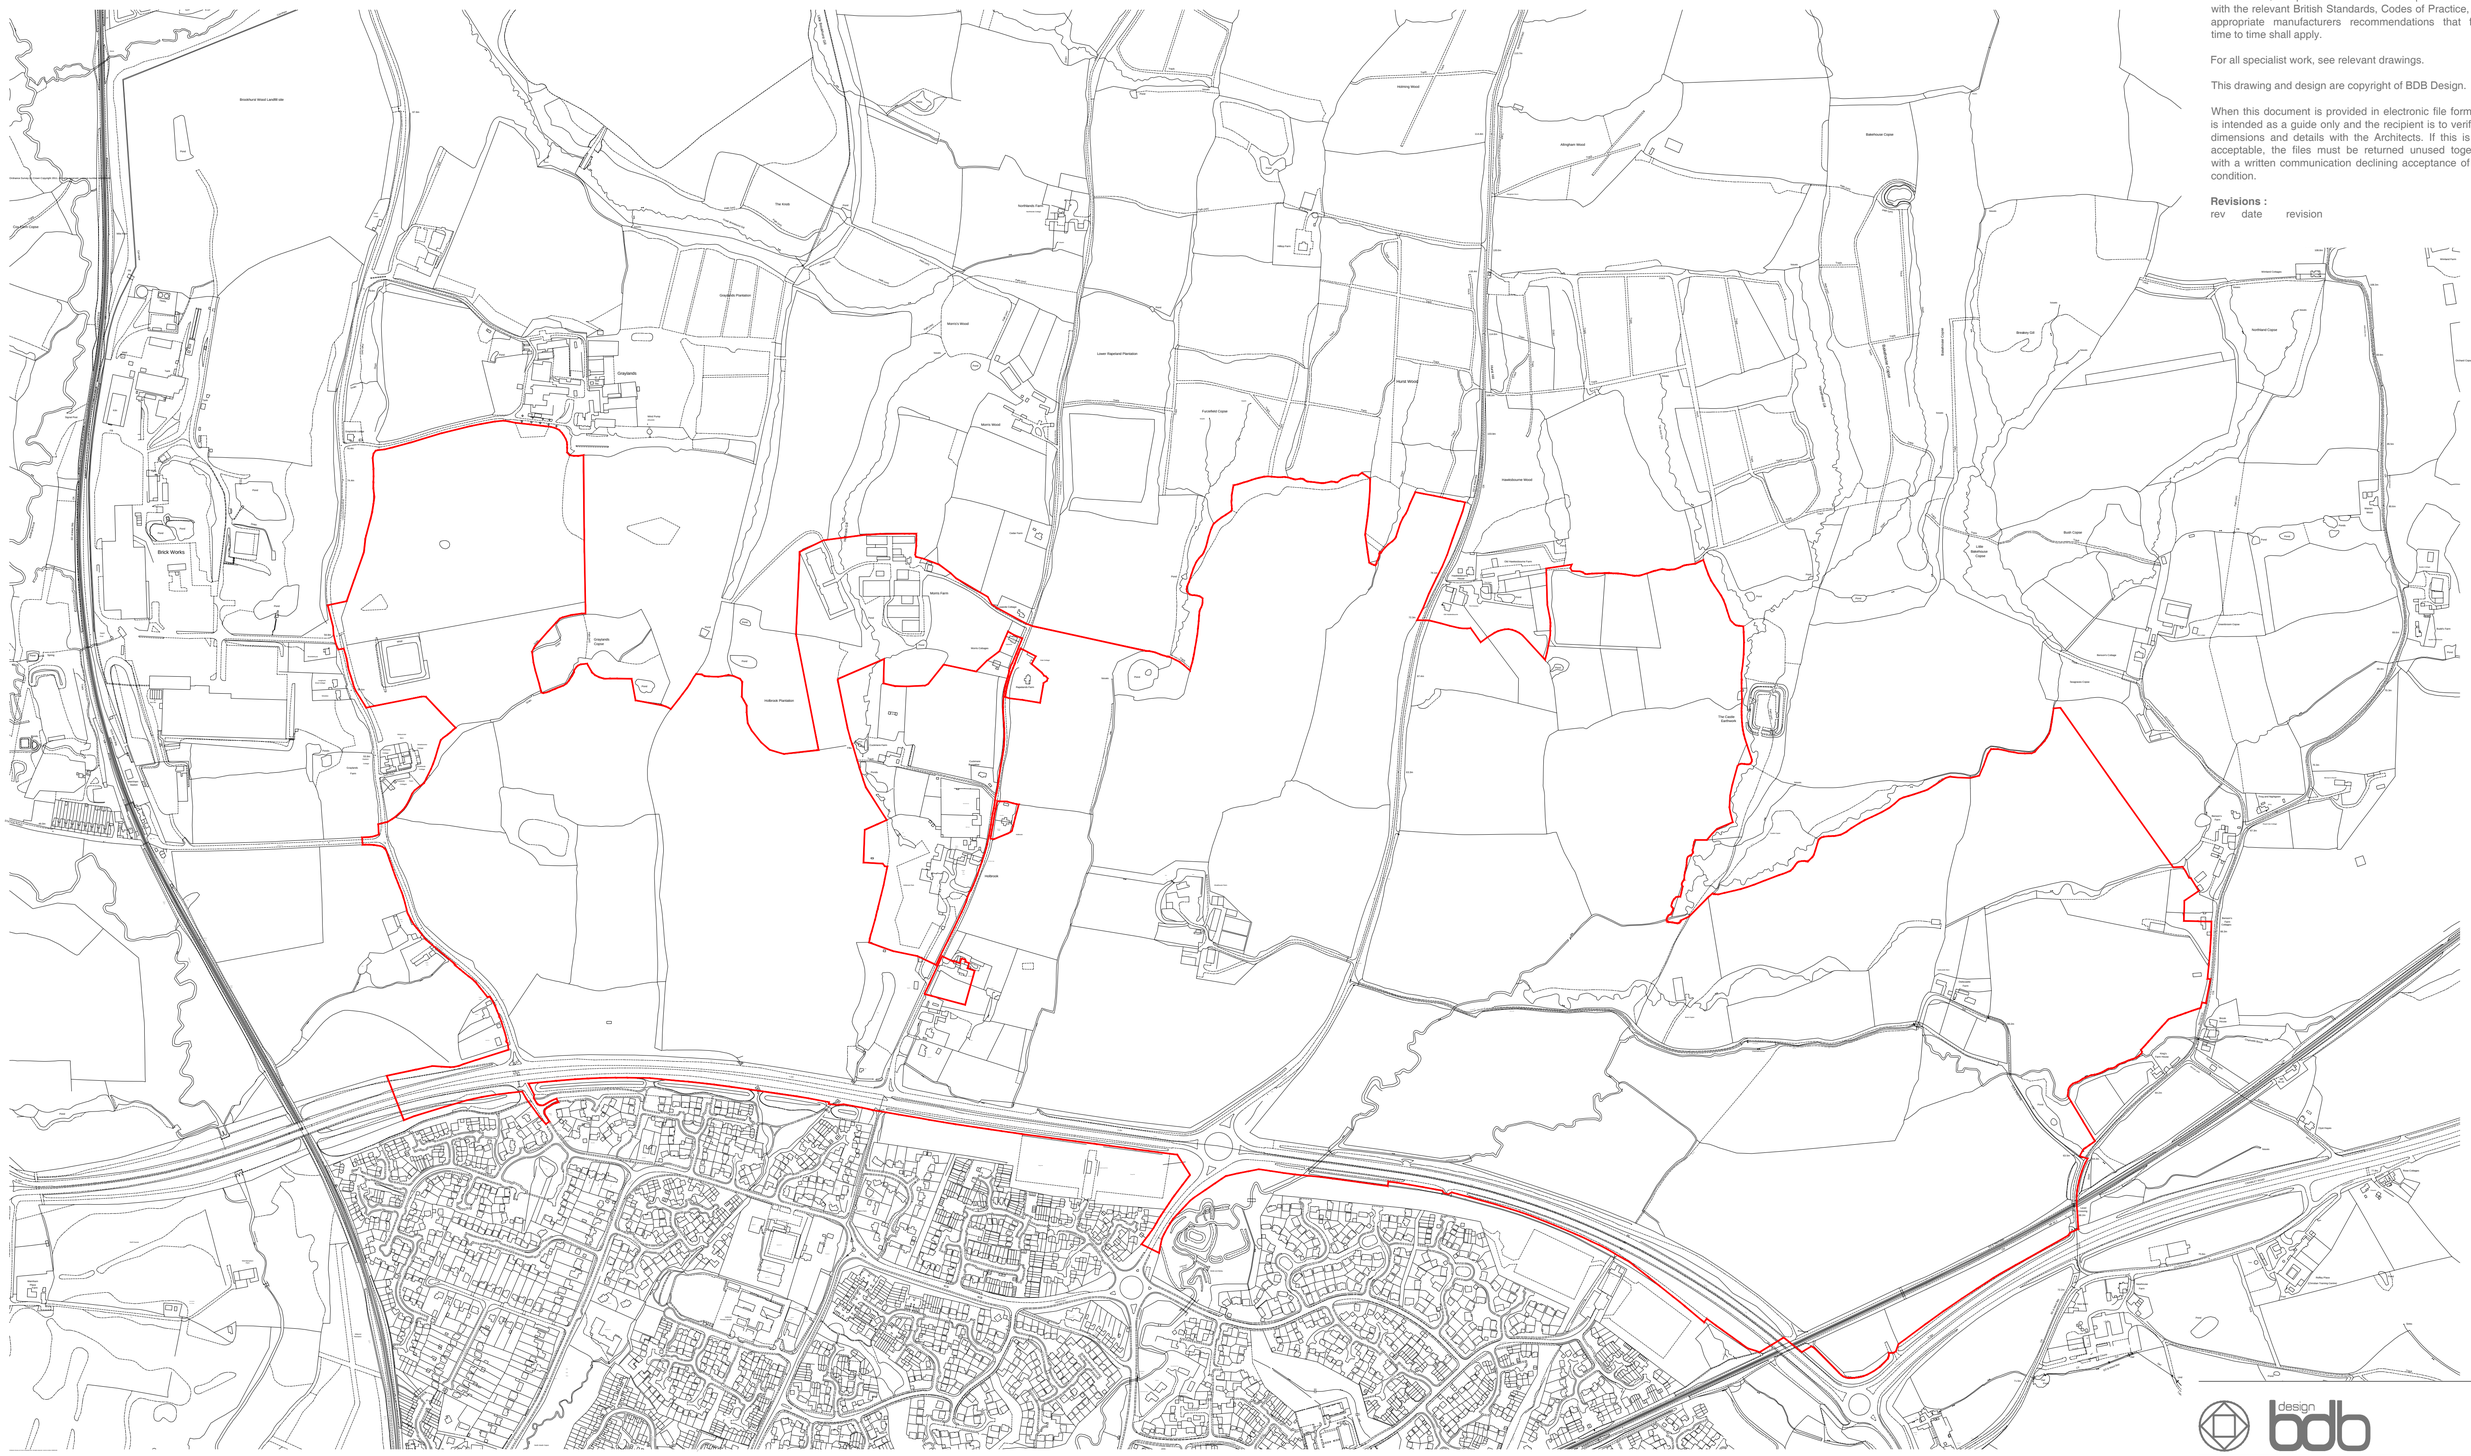


Planning Application Red Line
(249.65 Hectares)

| | | |
|---|---|---|
| L | 17-01-17 | Red line updated |
| K | 04-01-16 | Red line updated |
| J | 18-12-15 | Red line updated |
| H | 17-07-15 | Red line updated |
| G | 15-07-15 | Red line updated |
| F | 23-06-15 | Red line updated |
| E | 08-05-15 | Red line updated |
| D | 01-05-15 | Red line updated |
| C | 31-03-15 | Red line updated |
| B | 17-03-15 | Red line updated |
| A | 13-03-15 | Red line updated |

**Notes:**

Please report all discrepancies, errors and omissions.

Verify all dimensions on site before commencing any work on site or preparing shop drawings.

All materials, components and workmanship are to comply with the relevant British Standards, Codes of Practice, and appropriate manufacturers recommendations that from time to time shall apply.

For all specialist work, see relevant drawings.

This drawing and design are copyright of BDB Design.

When this document is provided in electronic file format it is intended as a guide only and the recipient is to verify all dimensions and details with the Architects. If this is not acceptable, the files must be returned unused together with a written communication declining acceptance of this condition.

**Revisions :**
rev date revision

design bdb
Church Barn, Milton Manor Farm, Ashford Road, Canterbury, Kent. CT4 7PP
t: 01227 456699 www: bdb-design.co.uk

project title
Proposed Development of
the Land North of Horsham

drawing title
Location Plan
Red Line on OS Base

| scale | drawing number | revision |
|---|---|---|
| 1:5000 @ A1 | 2153A - 01 | L |
| date: May 2016 | | |