

FRONT · WEST

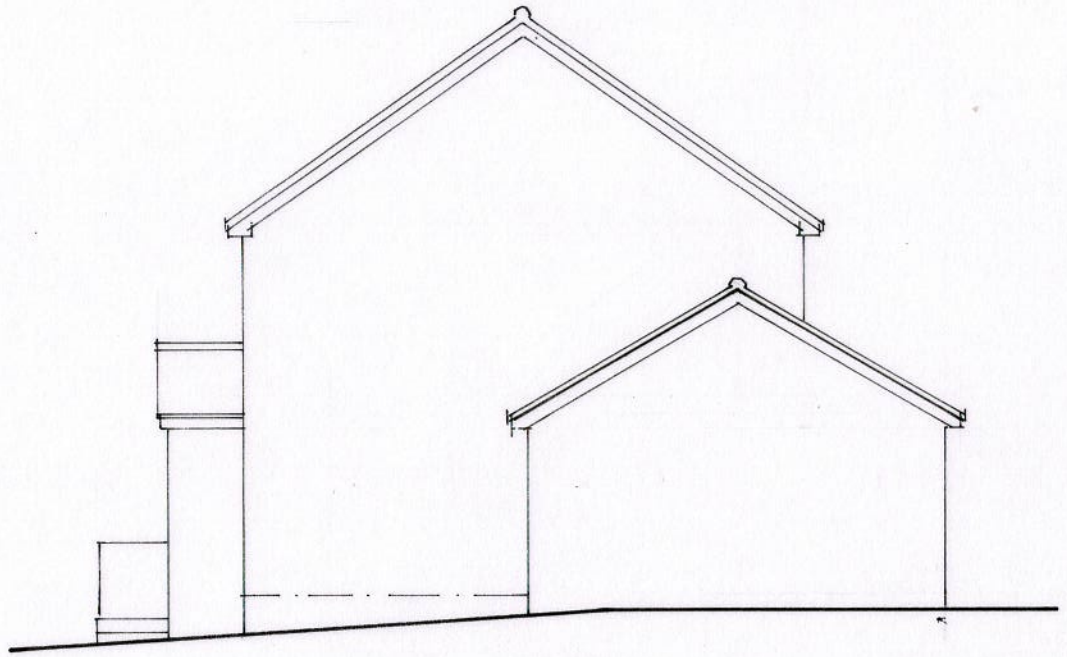

SIDE · SOUTH



REAR · EAST

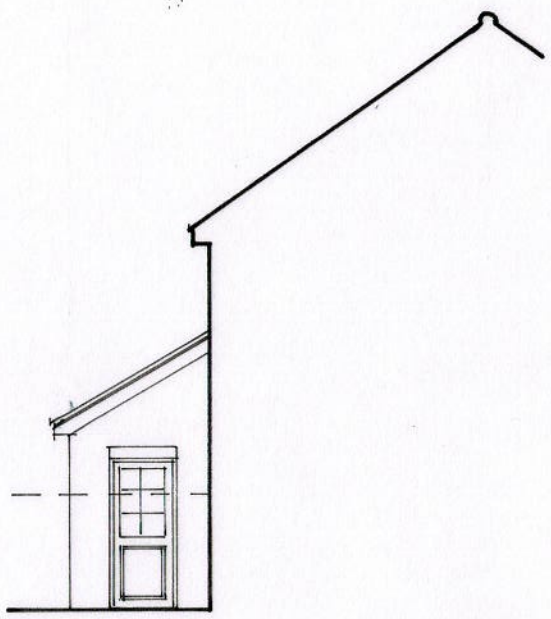

SIDE · NORTH

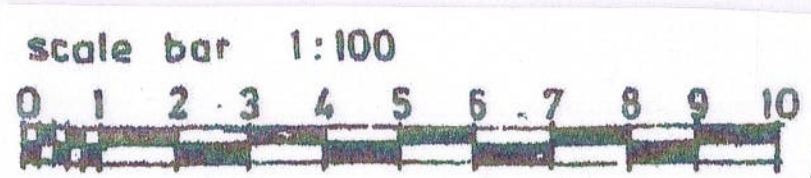

Belmont Designs Practice Limited

37 Ashenground Road
Haywards Heath
West Sussex
RH16 4PS
email:james@belmont-designs.co.uk

Architectural Practice

Client
Mr & Mrs A Dobrei

Site
17 Skylark Avenue
Horsham
Rh12 5EA

Project
Proposed part two storey and part first floor extension to the side of the property

Existing Elevations

Date Nov 2025
Scale 1:100 @ A3
Drawn JTM
Drawing No

B.045.25.04

copyright and all dimensions to be checked prior to commencement