

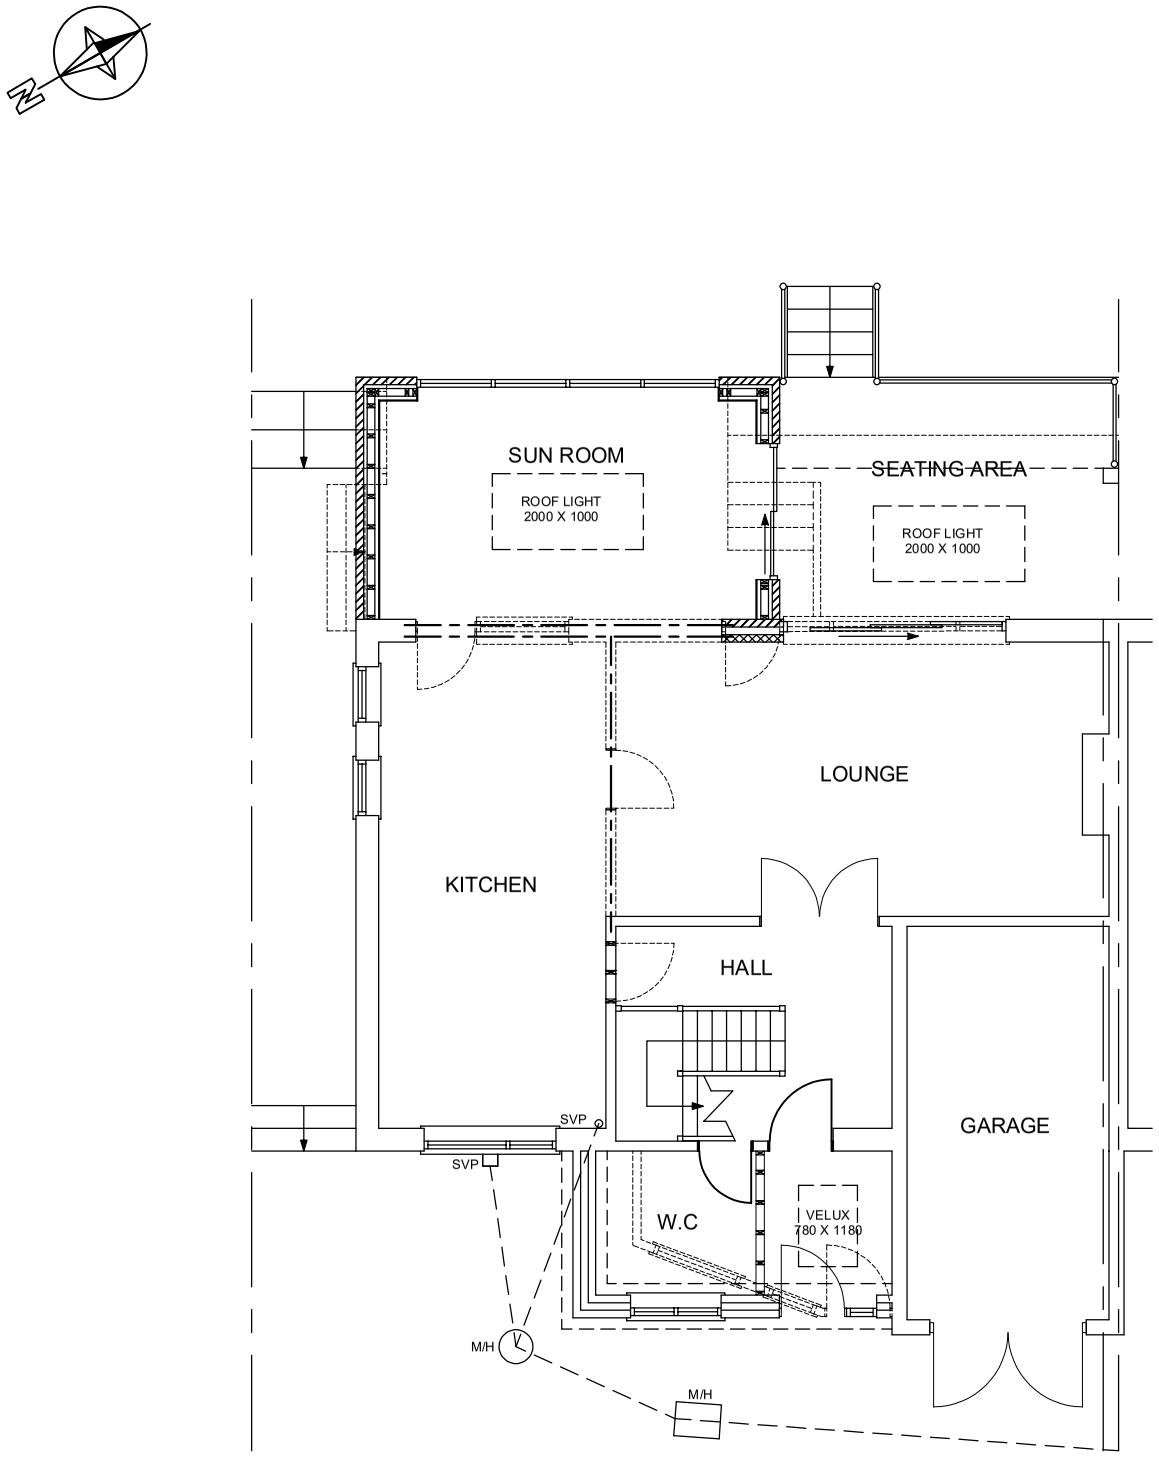


PROPOSED GROUND FLOOR LAYOUT
SCALE 1:100

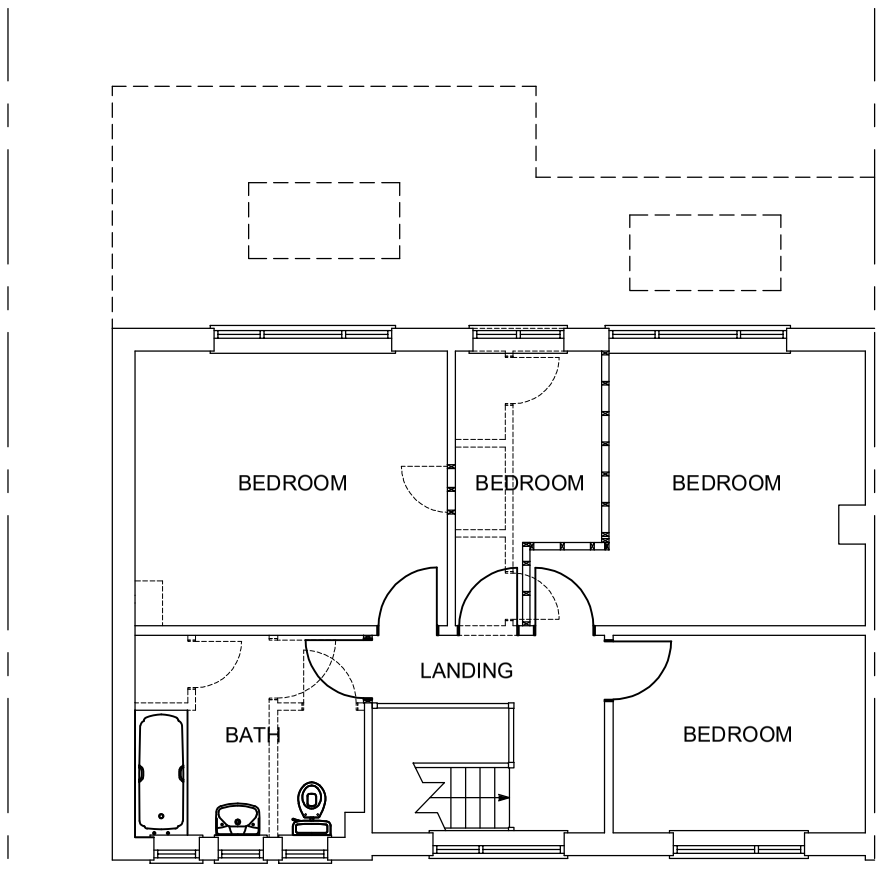

PROPOSED FIRST FLOOR LAYOUT
SCALE 1:100

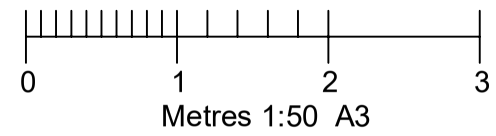

DRAWING TITLE: Proposed Floor Plans	SCALE: 1:100 @ A3	
ADDRESS: Mr K Bellerby 4 Pondfield Road, Rudgwick, Horsham. RH12 3EW.		
DATE: 26/03/2025	DWG NO: KB/PL2/02	REV NO:

SUSSEX BUILDING PLANS

33 Highland Avenue, Bognor Regis, West Sussex. PO21 2BJ
Email: lee@sussexbuildingplans.co.uk Tel: 07732 415951