




proposed floor plan | 1:100@A3

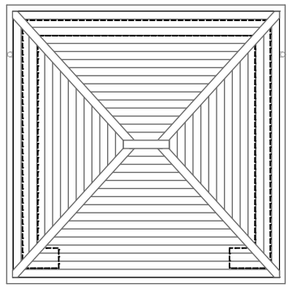


proposed roof plan | 1:100@A3

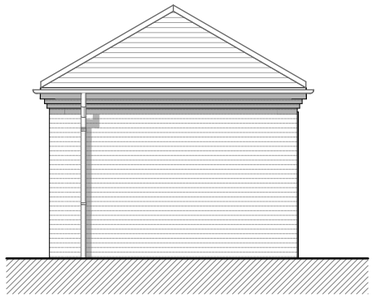


proposed side elevation | 1:100@A3

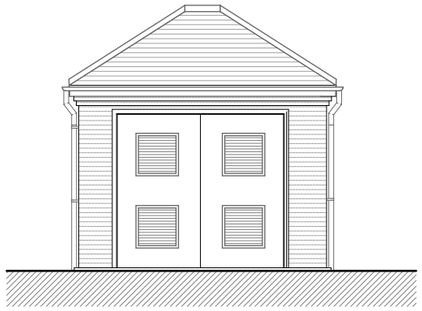

proposed front elevation | 1:100@A3

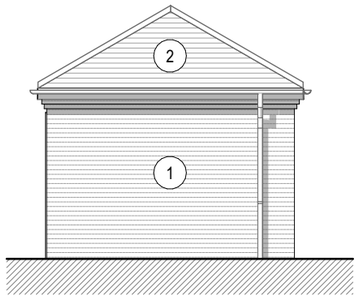

proposed side elevation | 1:100@A3

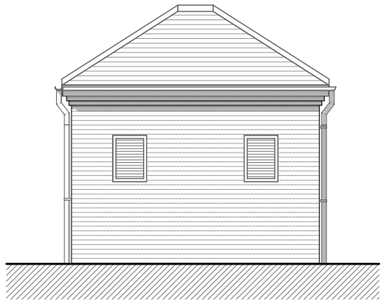


proposed rear elevation | 1:100@A3

MATERIAL SCHEDULE


1	-	Facing Brick - TBC
2	-	Roof Tiles - TBC

ELIVIA HOMES

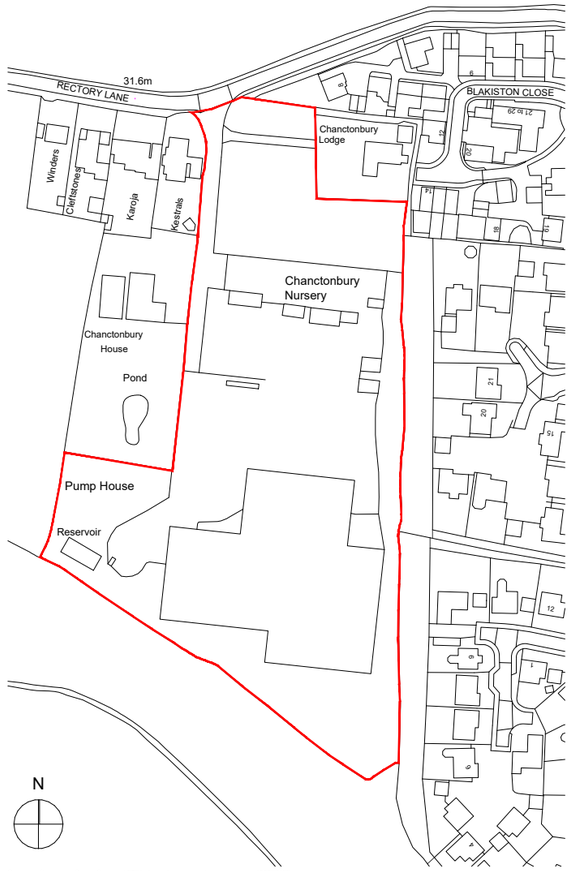

Ordnance Survey, (c) Crown Copyright 2021. All rights reserved. Licence number 100022432

proposed location plan | 1:2500@A3

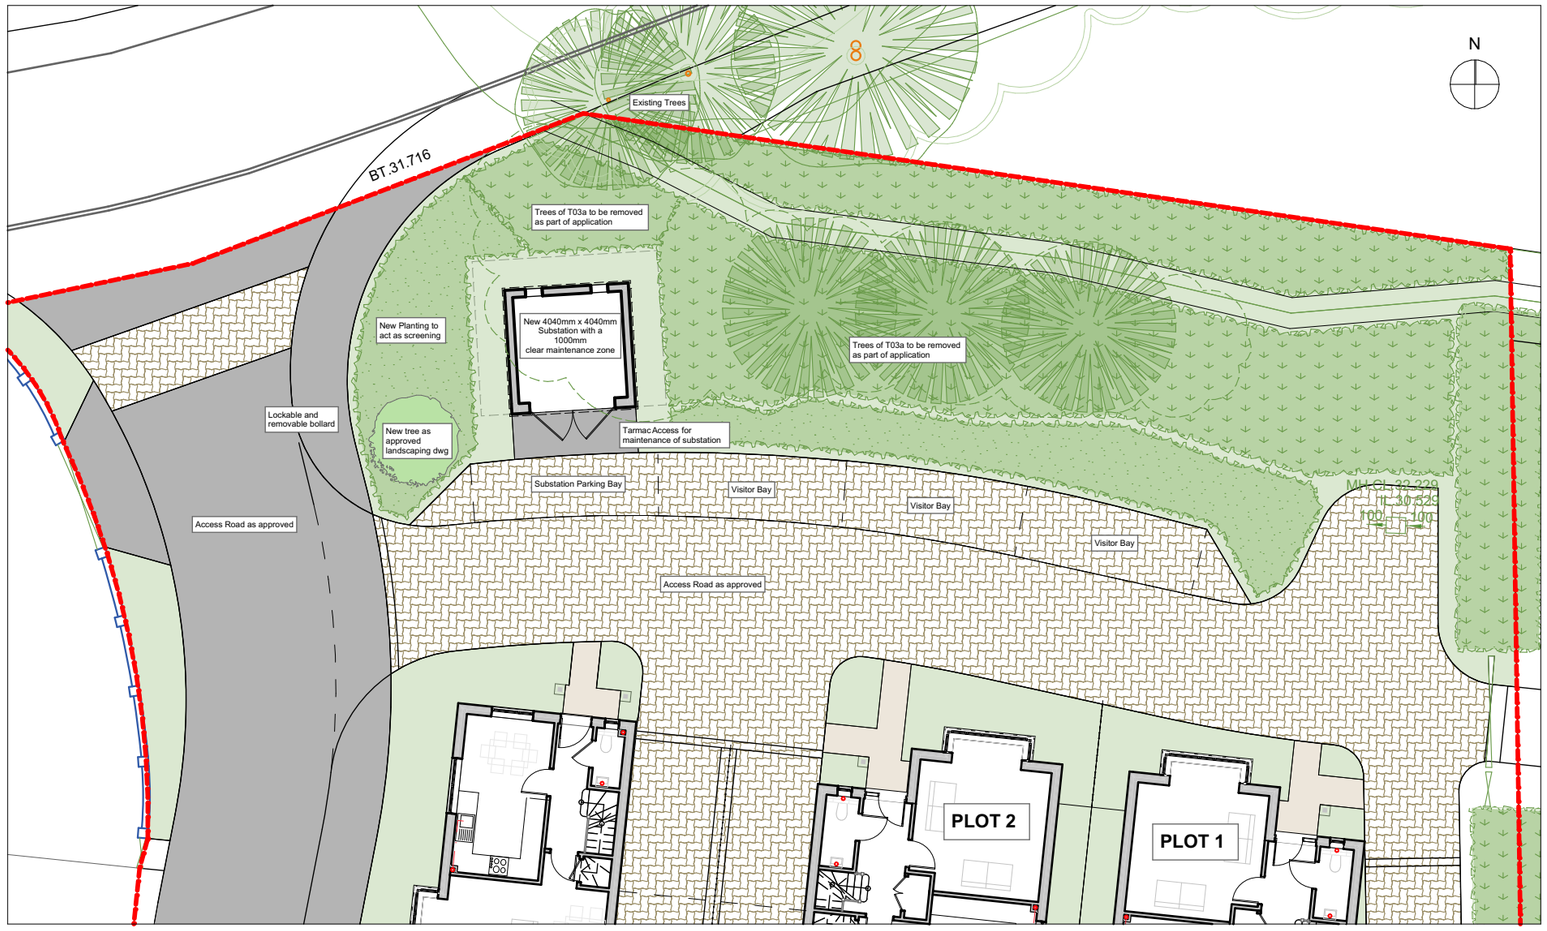

proposed site plan | 1:200@A3

Rev A - 10.08.2024: Substation position and orientation amended

CLOUD 9 ARCHITECTURE

Chanctonbury Nursery | Ashington

(E) enquiries@cloud9architecture.co.uk (W) www.cloud9architecture.co.uk

Drawing Title | Proposed Substation

Drawing No | C9_23_46_PL_150_A

Scale | VARIES@A3 Date | MAY '24 Drawn | PAS

Note: these drawings are prepared for planning puposes only