

SOUTH WEST
ELEVATION 1:100

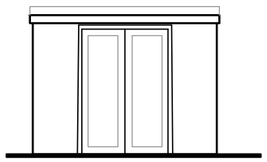

SOUTH EAST
ELEVATION 1:100

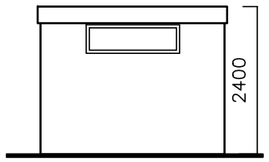

NORTH WEST
ELEVATION 1:100

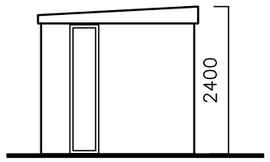

NORTH EAST
ELEVATION 1:100

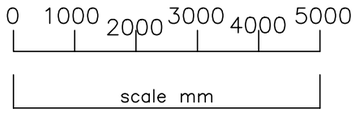

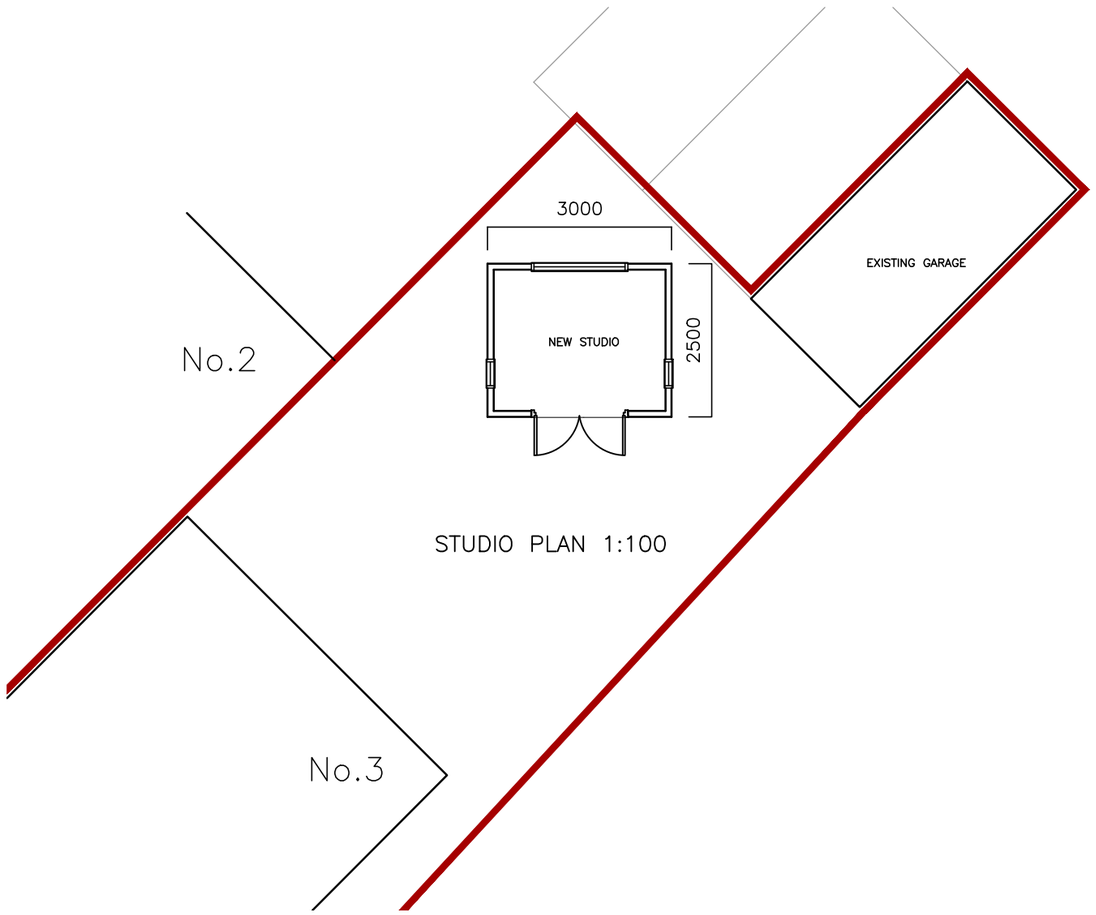

STUDIO PLAN 1:100

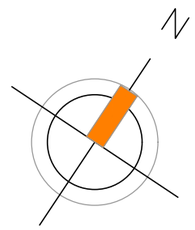

AMdesign
ARCHITECTURE DESIGN DEVELOPMENT
Leeza Aldis-Hobbs ARB RIBA SPAB
Mob: 07756 329400
e-mail: leeza@amdesignltd.co.uk

PROJECT
3 GATEWYCKE TER
TANYARD LANE
STEYNING
BN44 3RL
PROJECT STAGE
PLANNING

DRAWING
PROPOSED PLANS

DRAWING No 432/02
REVISION A

SCALE 1:100 DRAWN LA
DATE JULY 2024 CHECKED

paper size A3

LETTER	REVISION	DATE

This scheme is subject to town planning and all other necessary consents. All dimesions and levels to be checked on site. This drawing is to be read in conjunction with other relevant drawings and documents. Report all discrepancies to the Architect before work commences. AM Design is the trading name of AM Design Ltd © AM Design Ltd. All rights reserved.