
Ordnance Survey 0100031673
©Crown copyright and database rights 2024

N

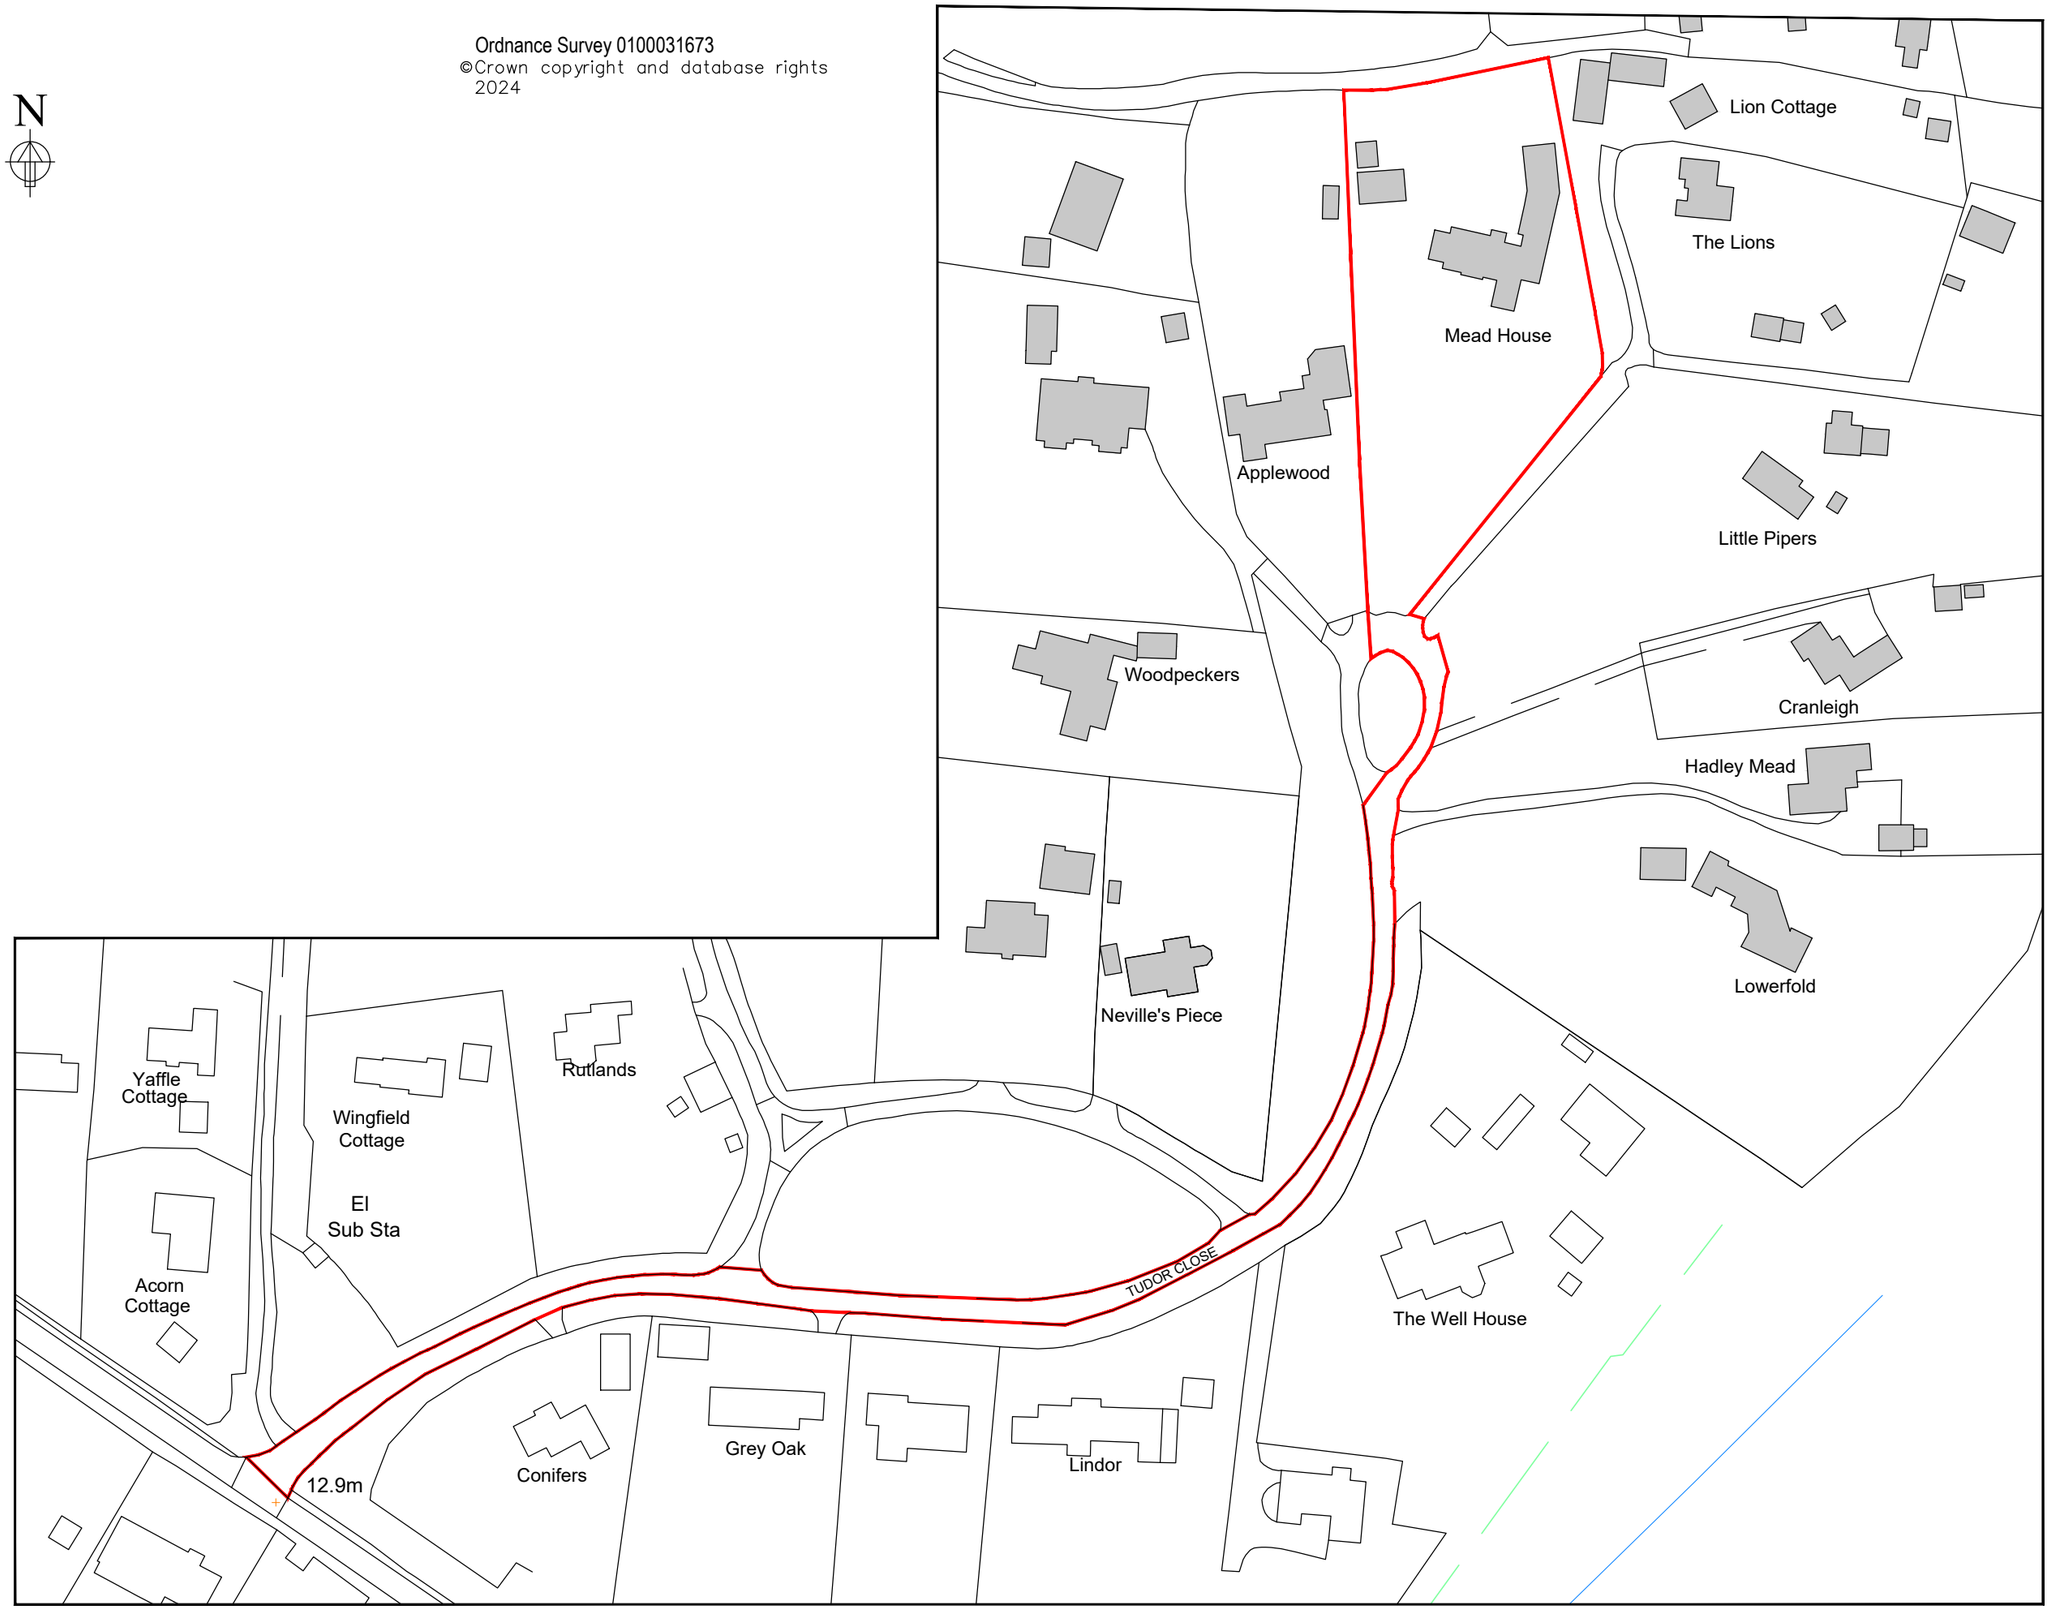

0 10 20 30 40 50 metres
Scale 1:1250

CAD DETAILS
XREF'S:
CTB file: LTscale: Size:

Figured dimensions only are to be used.
© This drawing is the sole copyright of BOHER ARCHITECTURE LIMITED
Any discrepancies between this drawing & other information shall be reported to the Architect.
MODIFICATIONS to be made solely on ORIGINAL MAGNETIC MEDIA.

REVISIONS:

REV:	DATE:	REVISION:	BY:	RVW:
A	01.01.12	MINOR AMENDMENTS.	CB	CB

CLIENT: Mr & Mrs McBirney

PROJECT: Mead House
Tudor Close
West Chiltington
RH20 2EF

TITLE: Location Plan

STATUS: Planning

DATE: Spet. 2024 SCALE @ A3: 1:1250

DRAWN BY: CB REVIEWED BY: CB

DRAWING NUMBER: 1525 P 000

01730 816336
07949 682974
info@boherarchitecture.com
www.boherarchitecture.com
Challenger House, Rumbolds Hill
Midhurst, GU29 9BY
BOHER ARCHITECTURE LTD