
Copyright: REMEDY Consulting Limited - ALL RIGHTS RESERVED

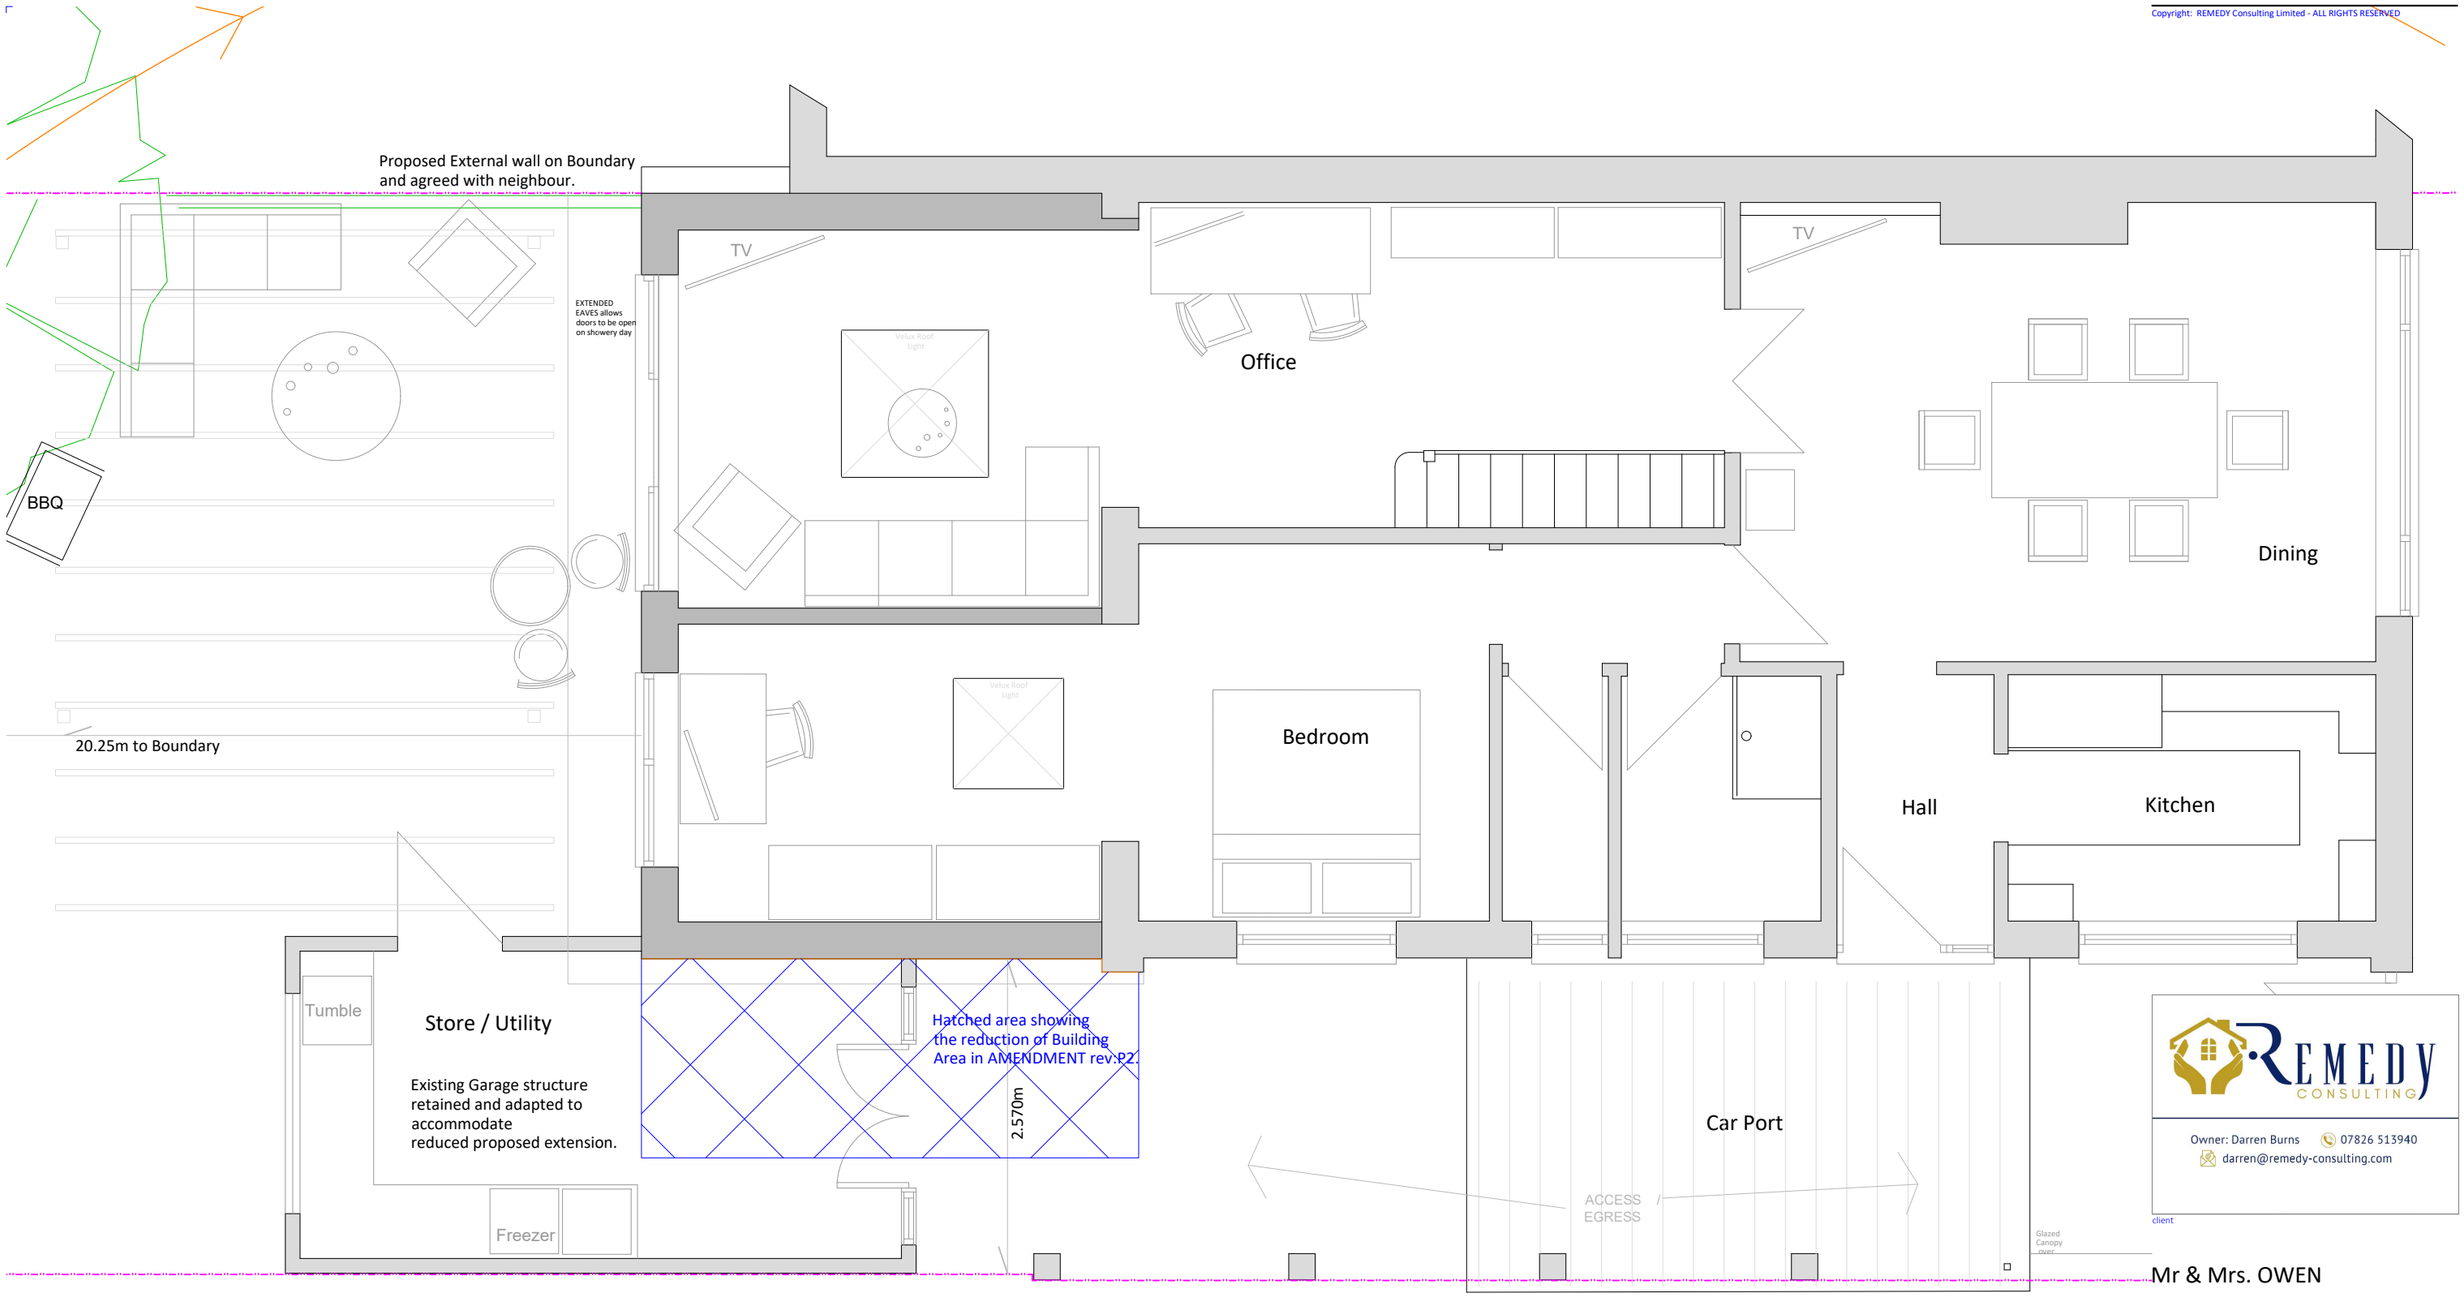

REMEDY CONSULTING
Owner: Darren Burns 07826 513940
darren@remedy-consulting.com

client

Mr & Mrs. OWEN

project

10 Greenfields Way
HORSHAM
RH12 2JS

Remodelling & Rear Extension

drawing

FLOORPLAN : Proposed

date	scale
JAN25	1:50

status

PLANNING AMENDMENT

job no	dwg no	revision
10GREWAY-	FPPR	P2