

Copyright: REMEDY Consulting Limited - ALL RIGHTS RESERVED

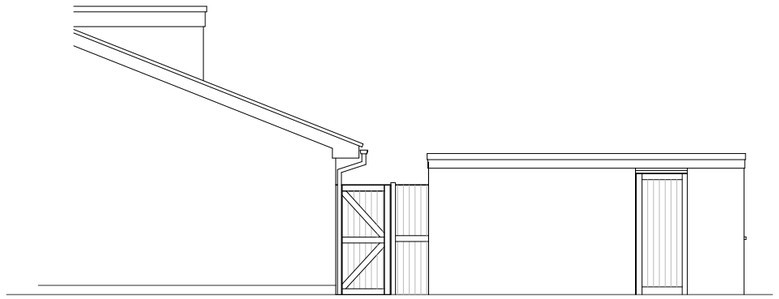


SIDE Elevation



REAR Elevation

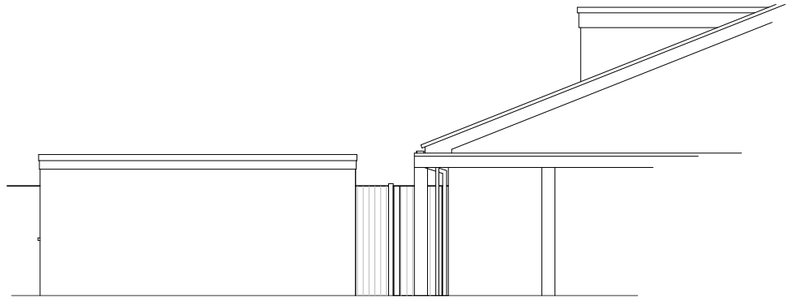

SIDE Elevation

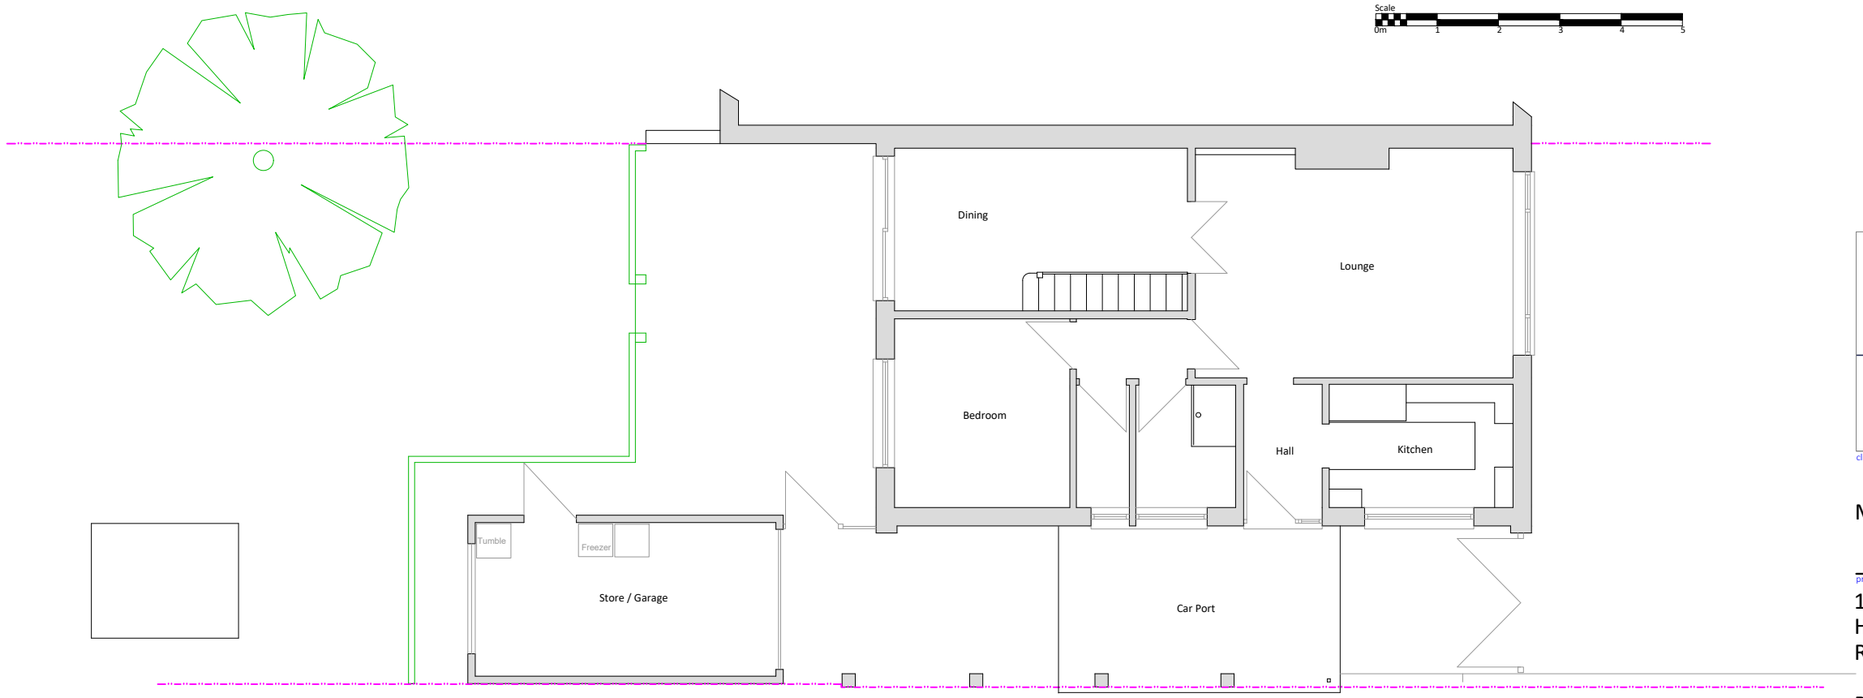

drawing

EXISTING

REMEDY CONSULTING
Owner: Darren Burns 07826 513940
darren@remedy-consulting.com

client

Mr & Mrs. OWEN

project

10 Greenfields way
HORSHAM
RH12 2JS

Remodelling & Rear Extension

date	scale
JAN25	1:100

status

PLANNING AMENDMENT

job no	dwg no	revision
10GREWAY-	EXFLEL	P2