



MULTI AWARD WINNING DESIGN

WWW.JACKDUNCKLEY.COM

Birchfield Nursery
Kidders Lane
Henfield
West Sussex
BN5 9AB

Scale 1-100
unless otherwise stated

Paper Size: A1



MATERIALS

ROOFING TO HAVE SLATE ETERNITS
WITH VELUX SKY LIGHTS


BUILDING TO BE CLADDED IN TIMBER

ETERNIT SLATE ROOF TILES




WALLS WILL BE FINISHED WITH VERTICAL TIMBER
CLADDING

HORIZONTAL TIMBER CLADDING

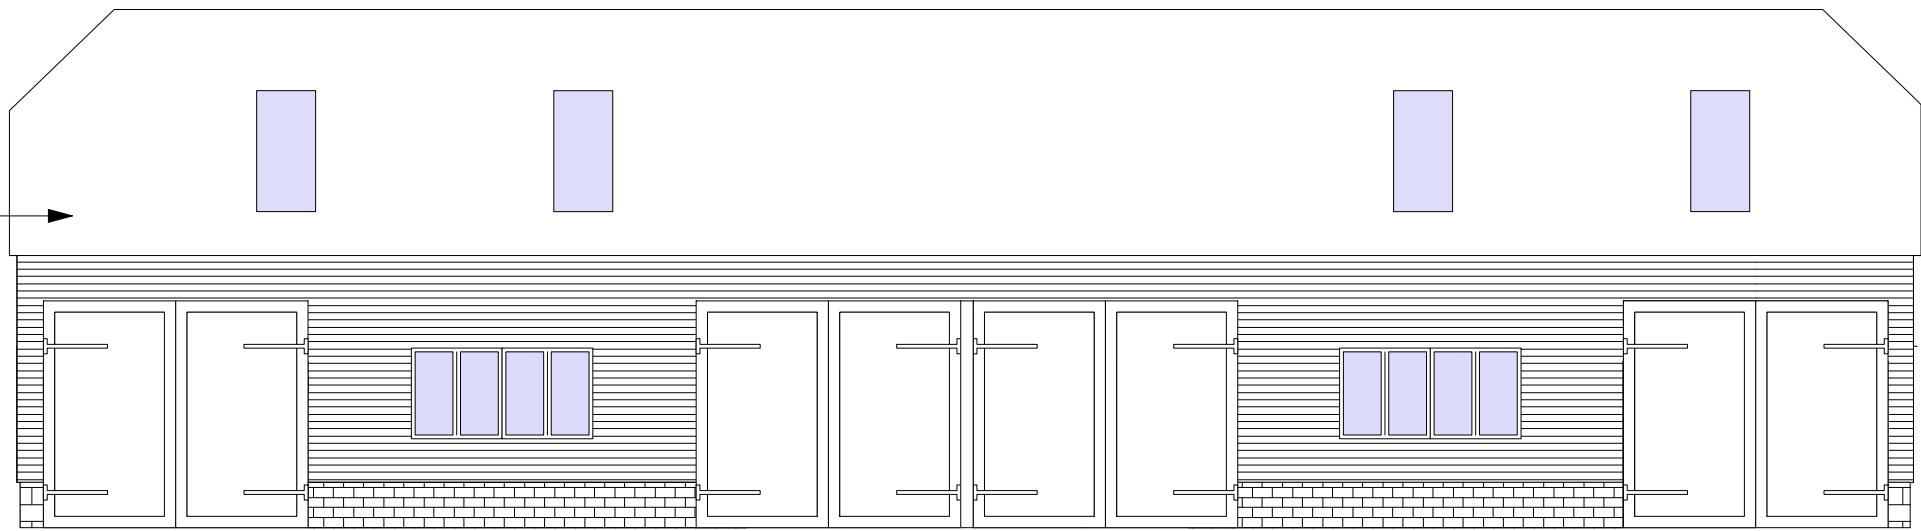

EAST ELEVATION

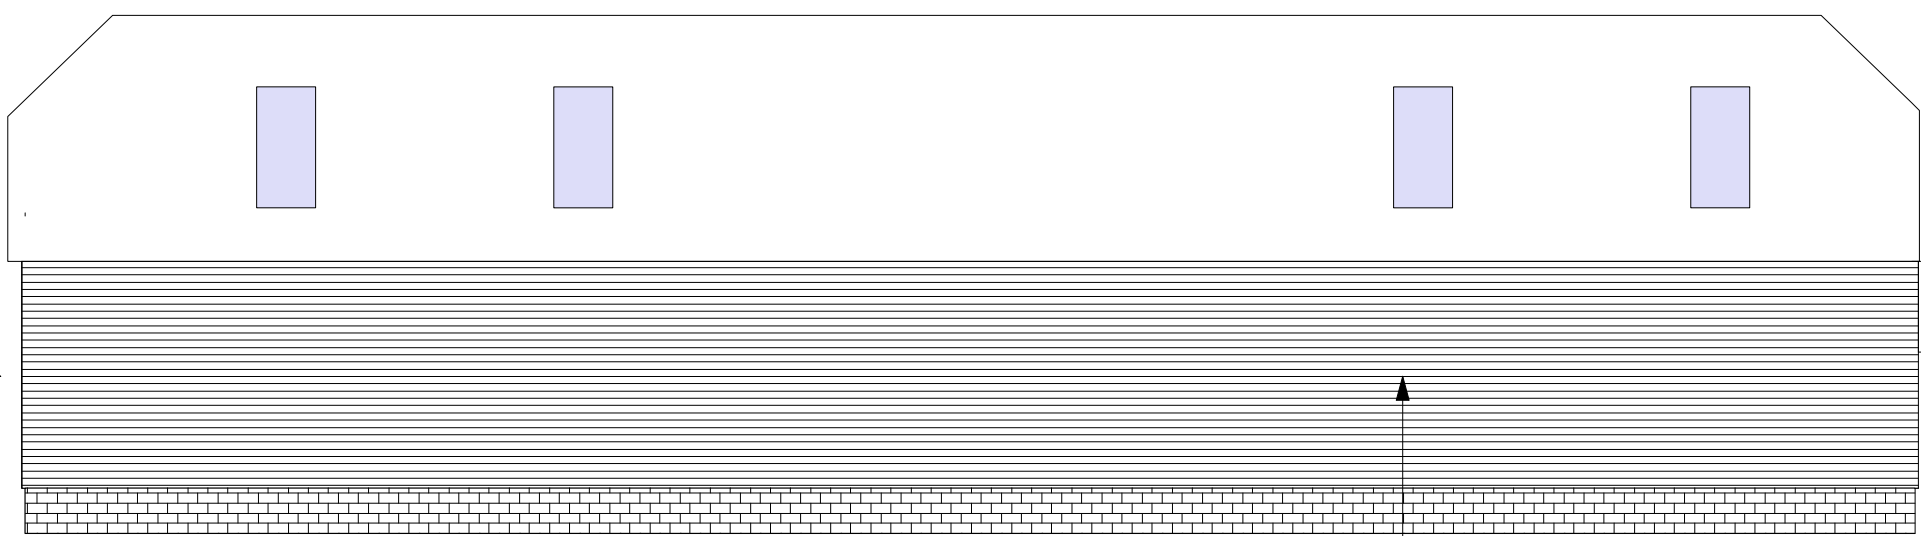

TIMBER CLADDING

