
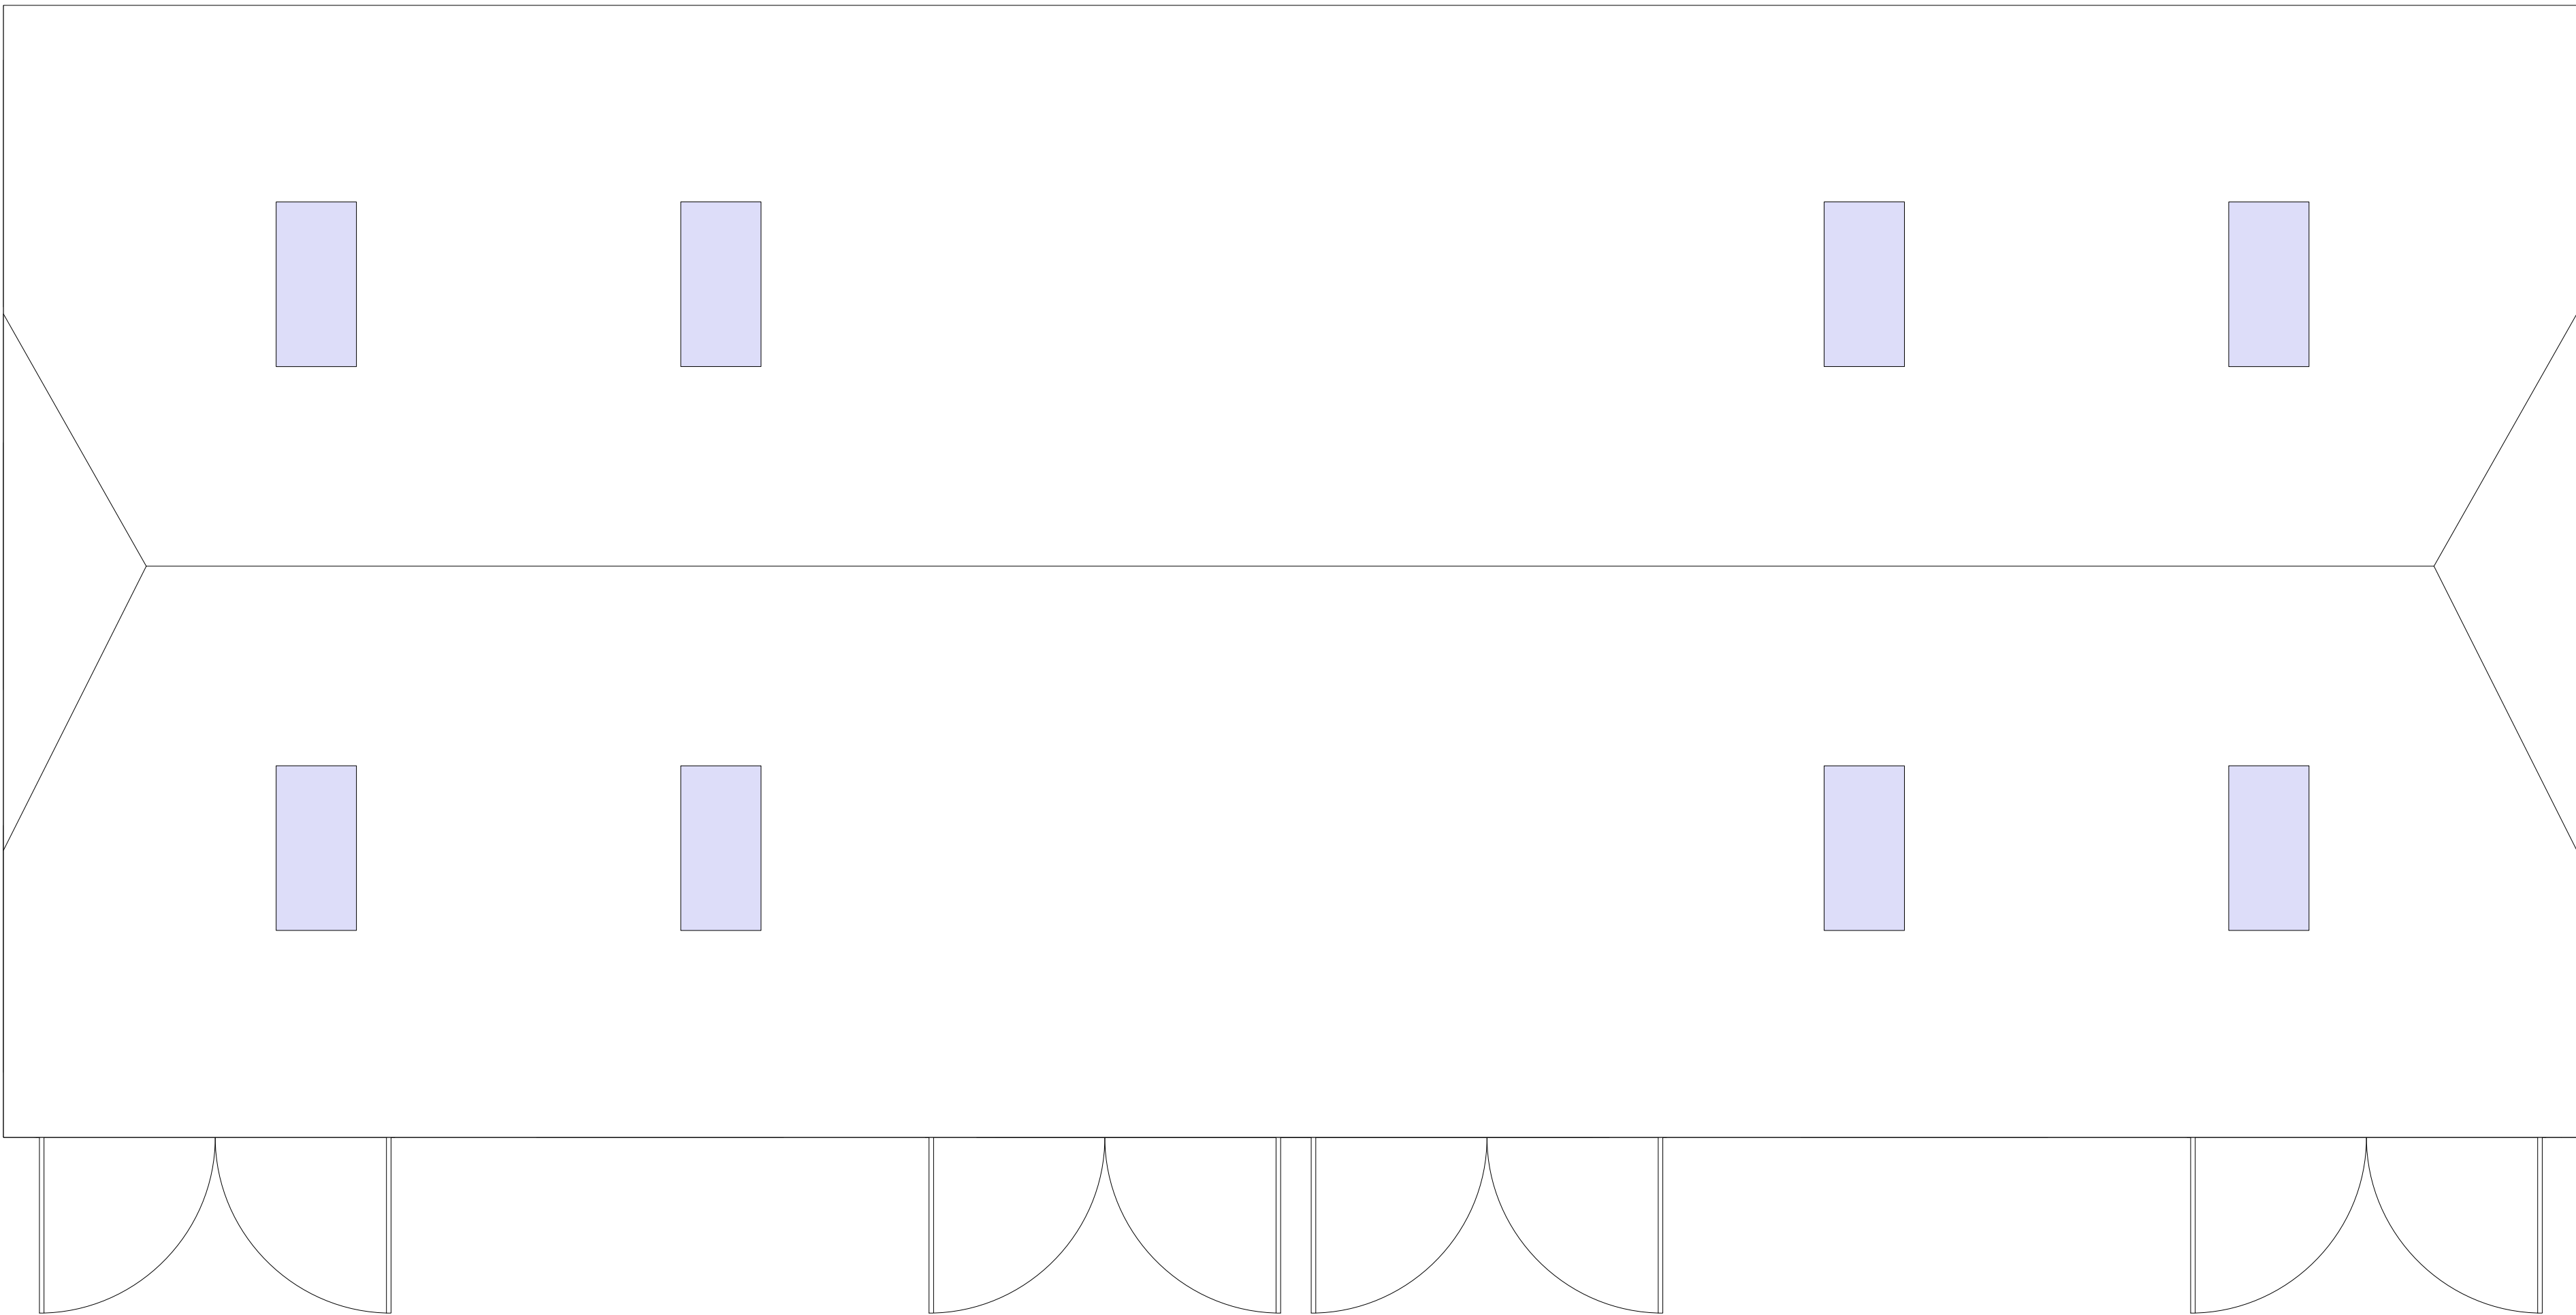


ROOF PLAN

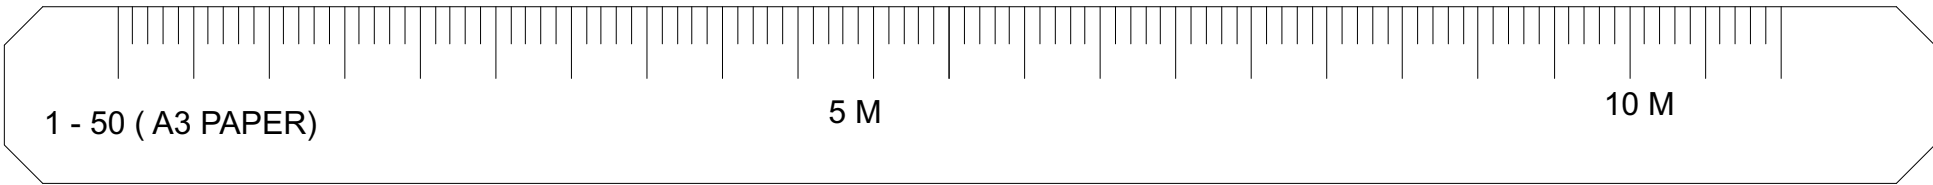

MULTI AWARD WINNING DESIGN

WWW.JACKDUNCKLEY.COM

Birchfield Nursery  
Kidders Lane  
Henfield  
West Sussex  
BN5 9AB

Scale 1-50  
unless otherwise stated

Paper Size: A3

