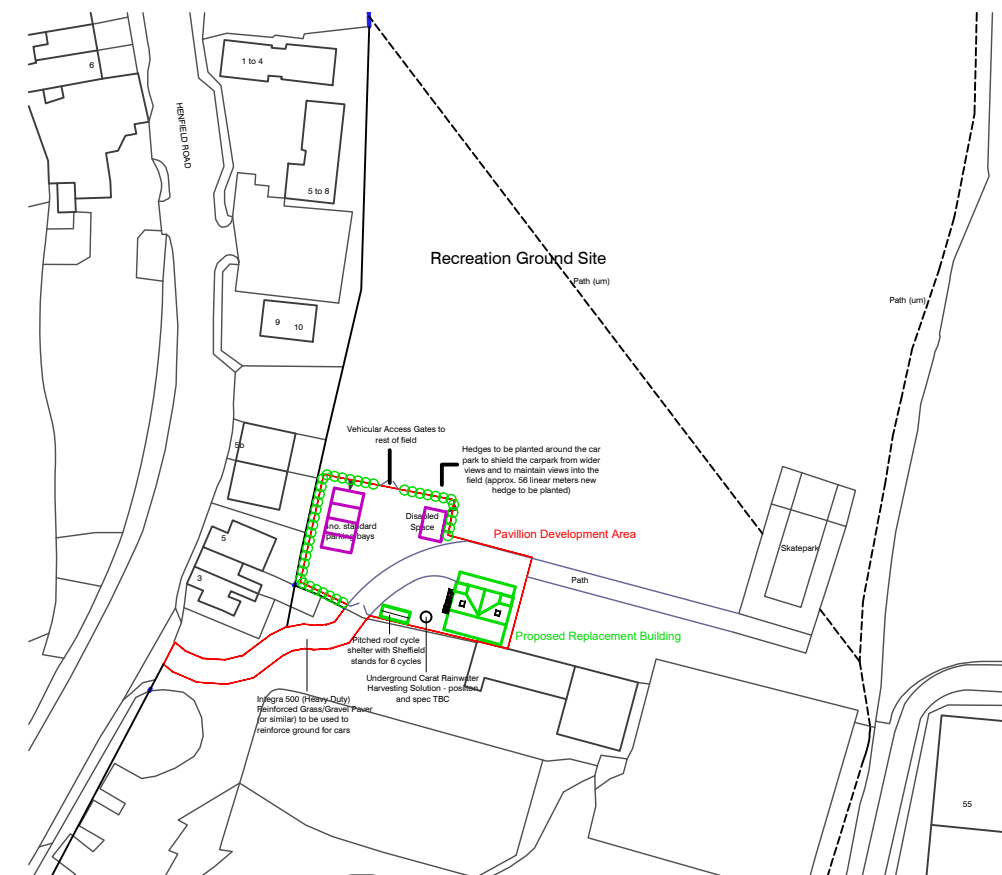
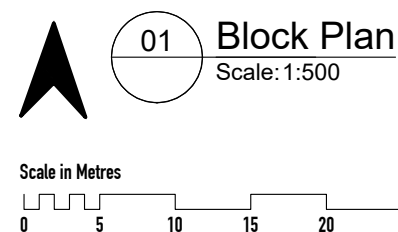
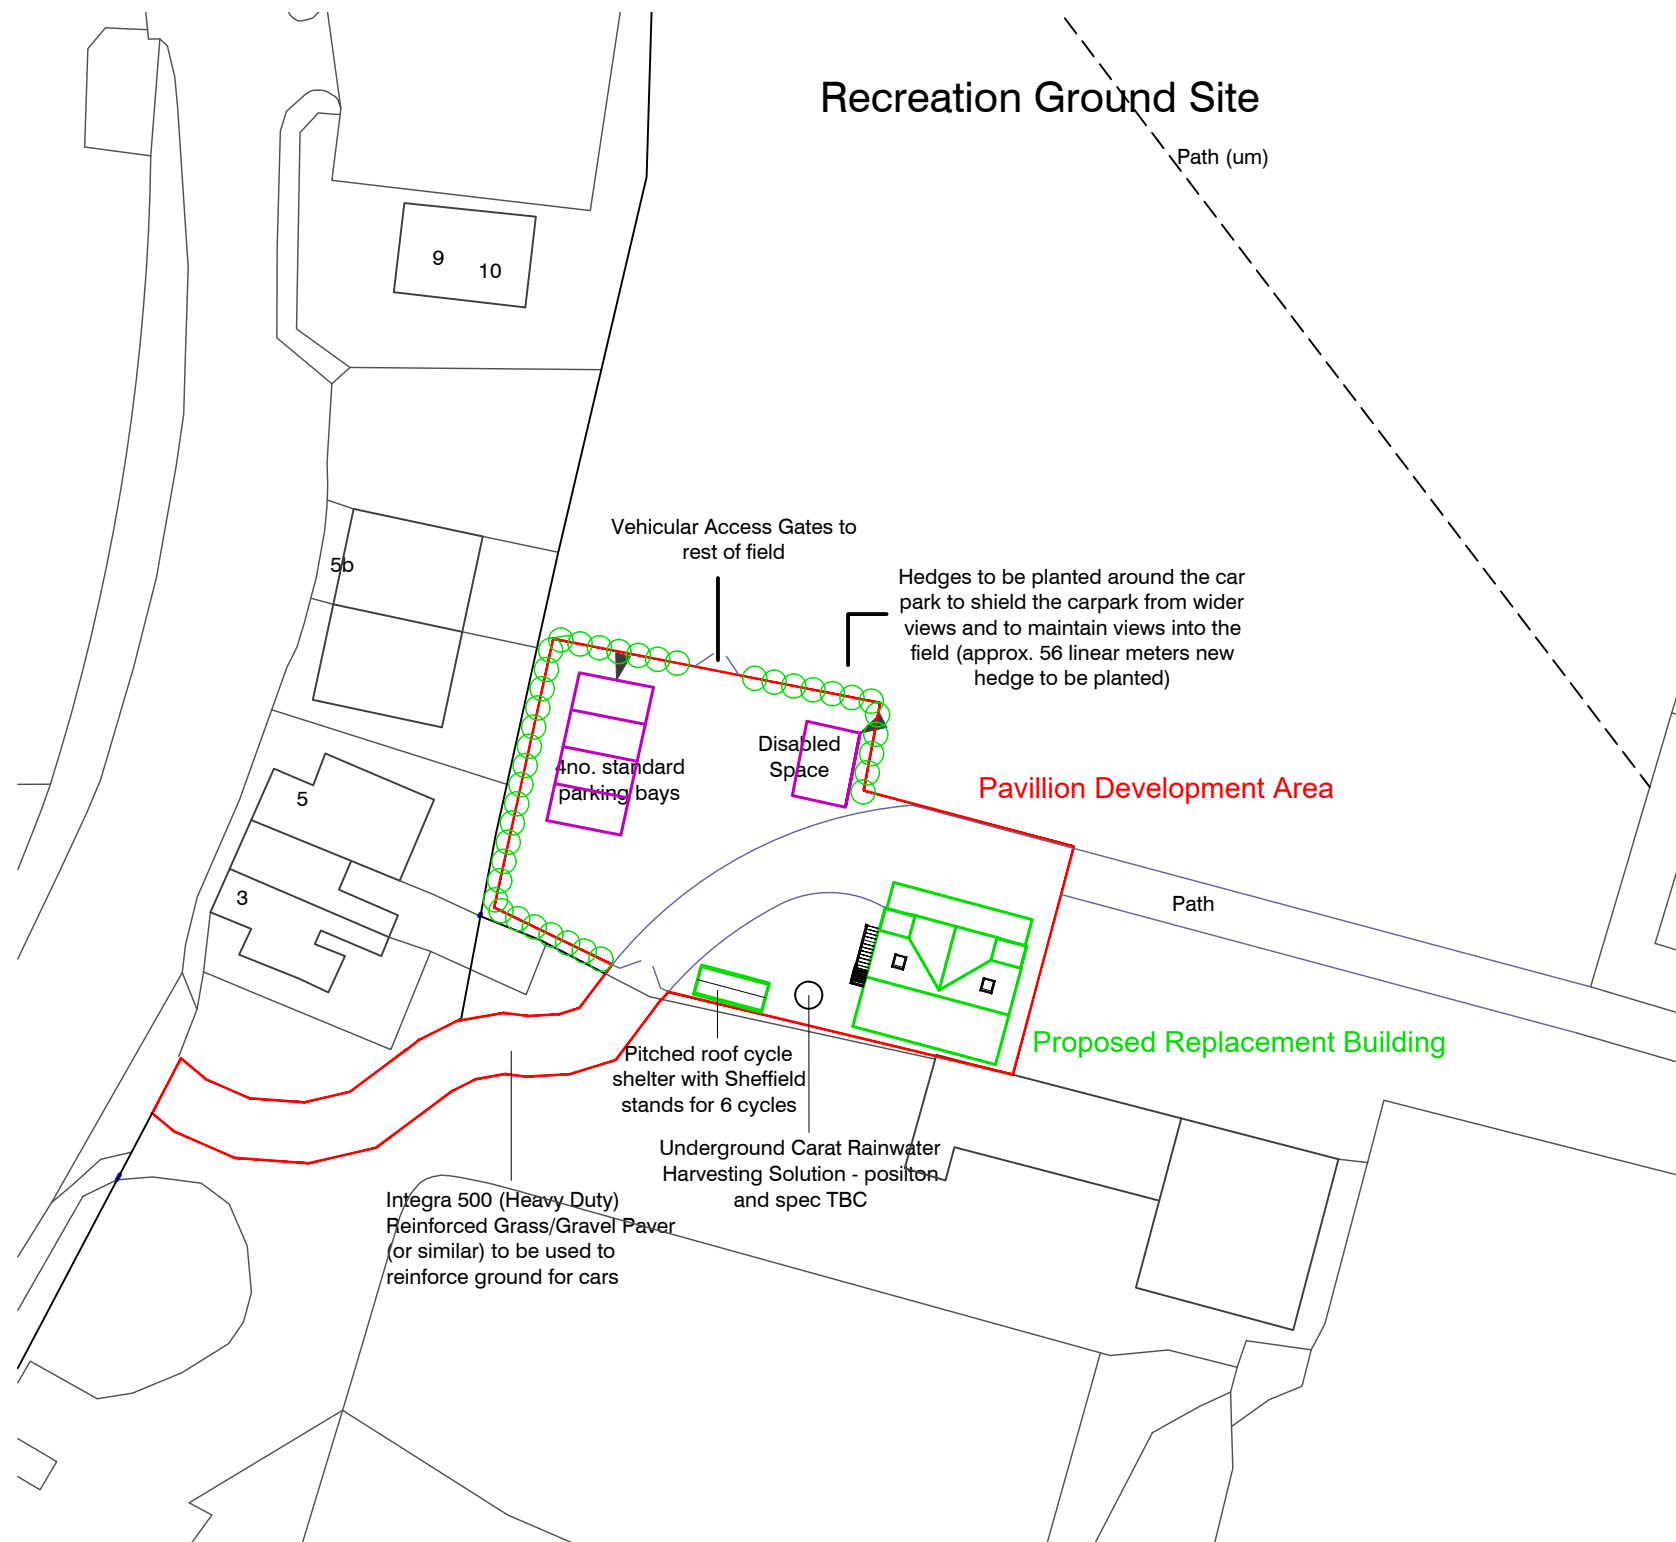


PLANNING

MACKLEY INDUSTRIAL ESTATE
Proposed Site & Location Plan

job ref 169 number 001 rev C scale VARIES@A3

Date	Revision	Chk

Do not scale this drawing except for planning purposes.
All dimensions to be checked on site prior to construction & manufacture.
This drawing is the property of EN Architects & is protected under the Copyright, designs and Patent Act 1988