


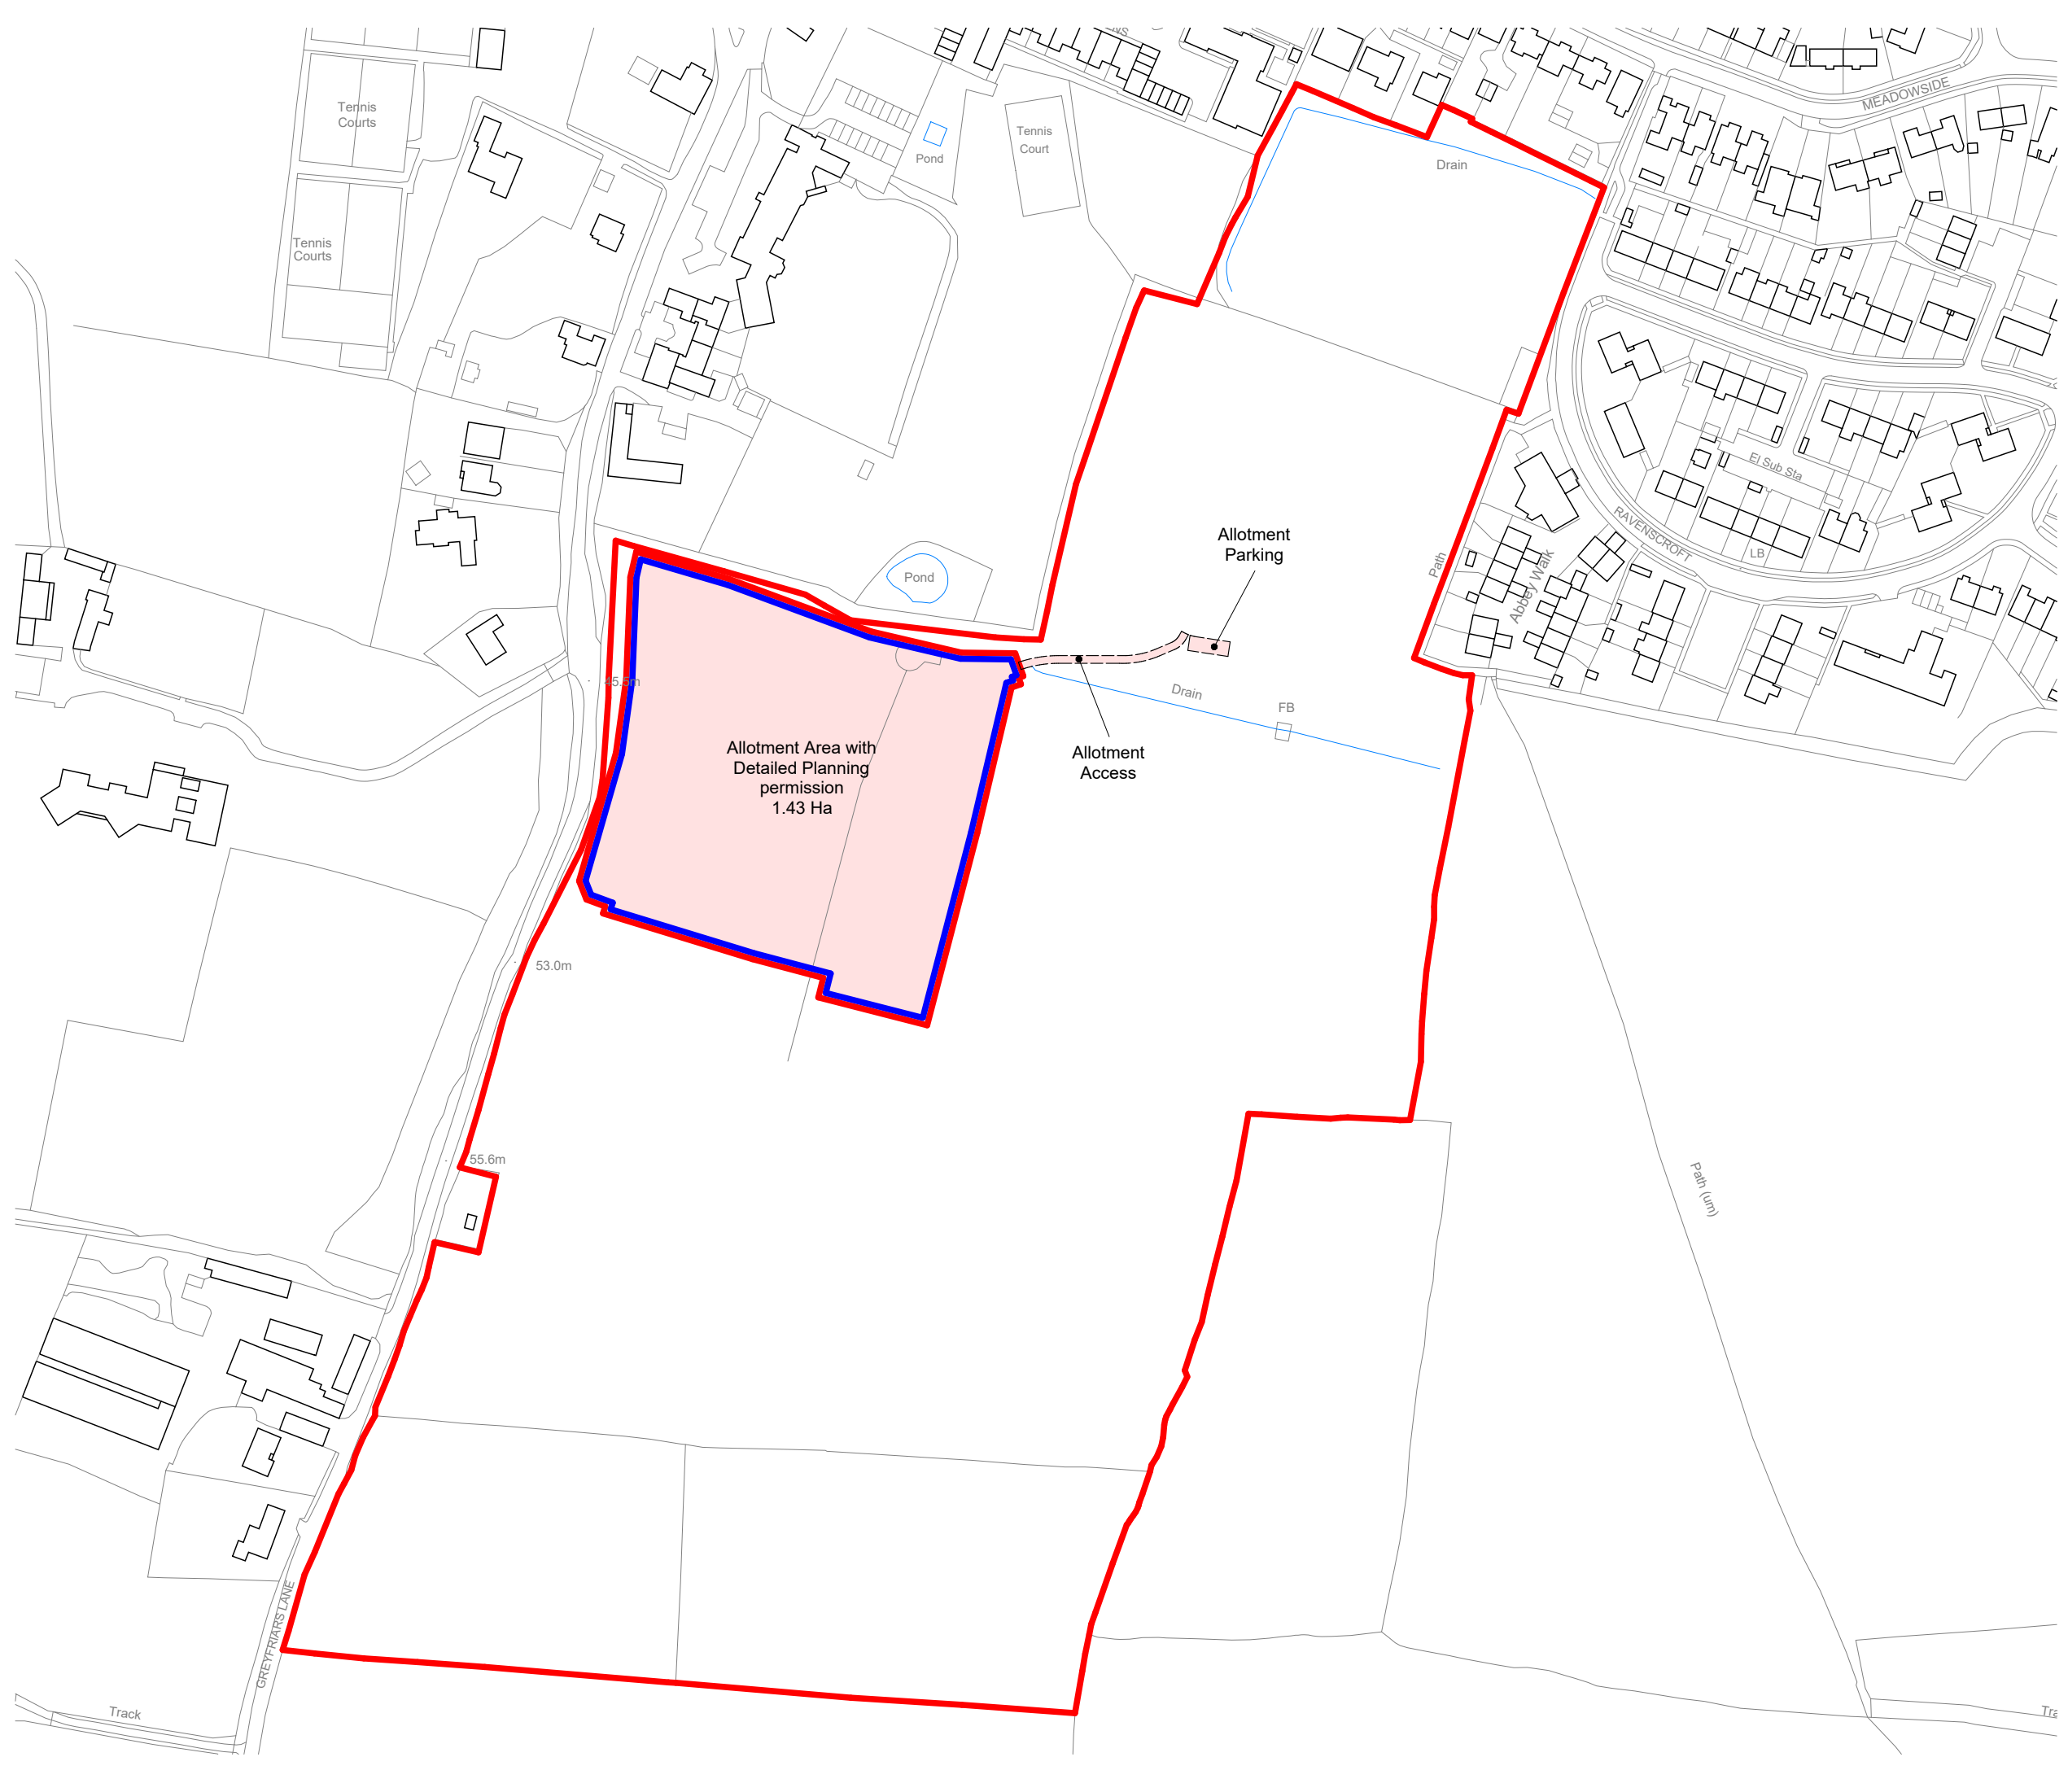

PL01	Planning Issue	GP	LD	18/09/26
Rev	Amendments	By	Chkd	Date



Document Status
Preliminary

Client Name
A2Dominion

Project Name
Land West of Ravenscroft, Storrington

Scale	HNW Project No.	Date Created
A3 - 1: 2000	26025	18/09/26

Document Title
Proposed Allotment Demise Plan

Document Reference	Revision
26025-HNW-ZZ-ZZ-DR-A-2116	PL01
Chichester Brighton & Hove London	61 North Street, Chichester, PO19 1NB Platt9m, Church Road, Hove, BN3 2AF Spaces, 25 Wilton Road, SW1V 1LW
	01243 533300 01273 932485 02030 987300