



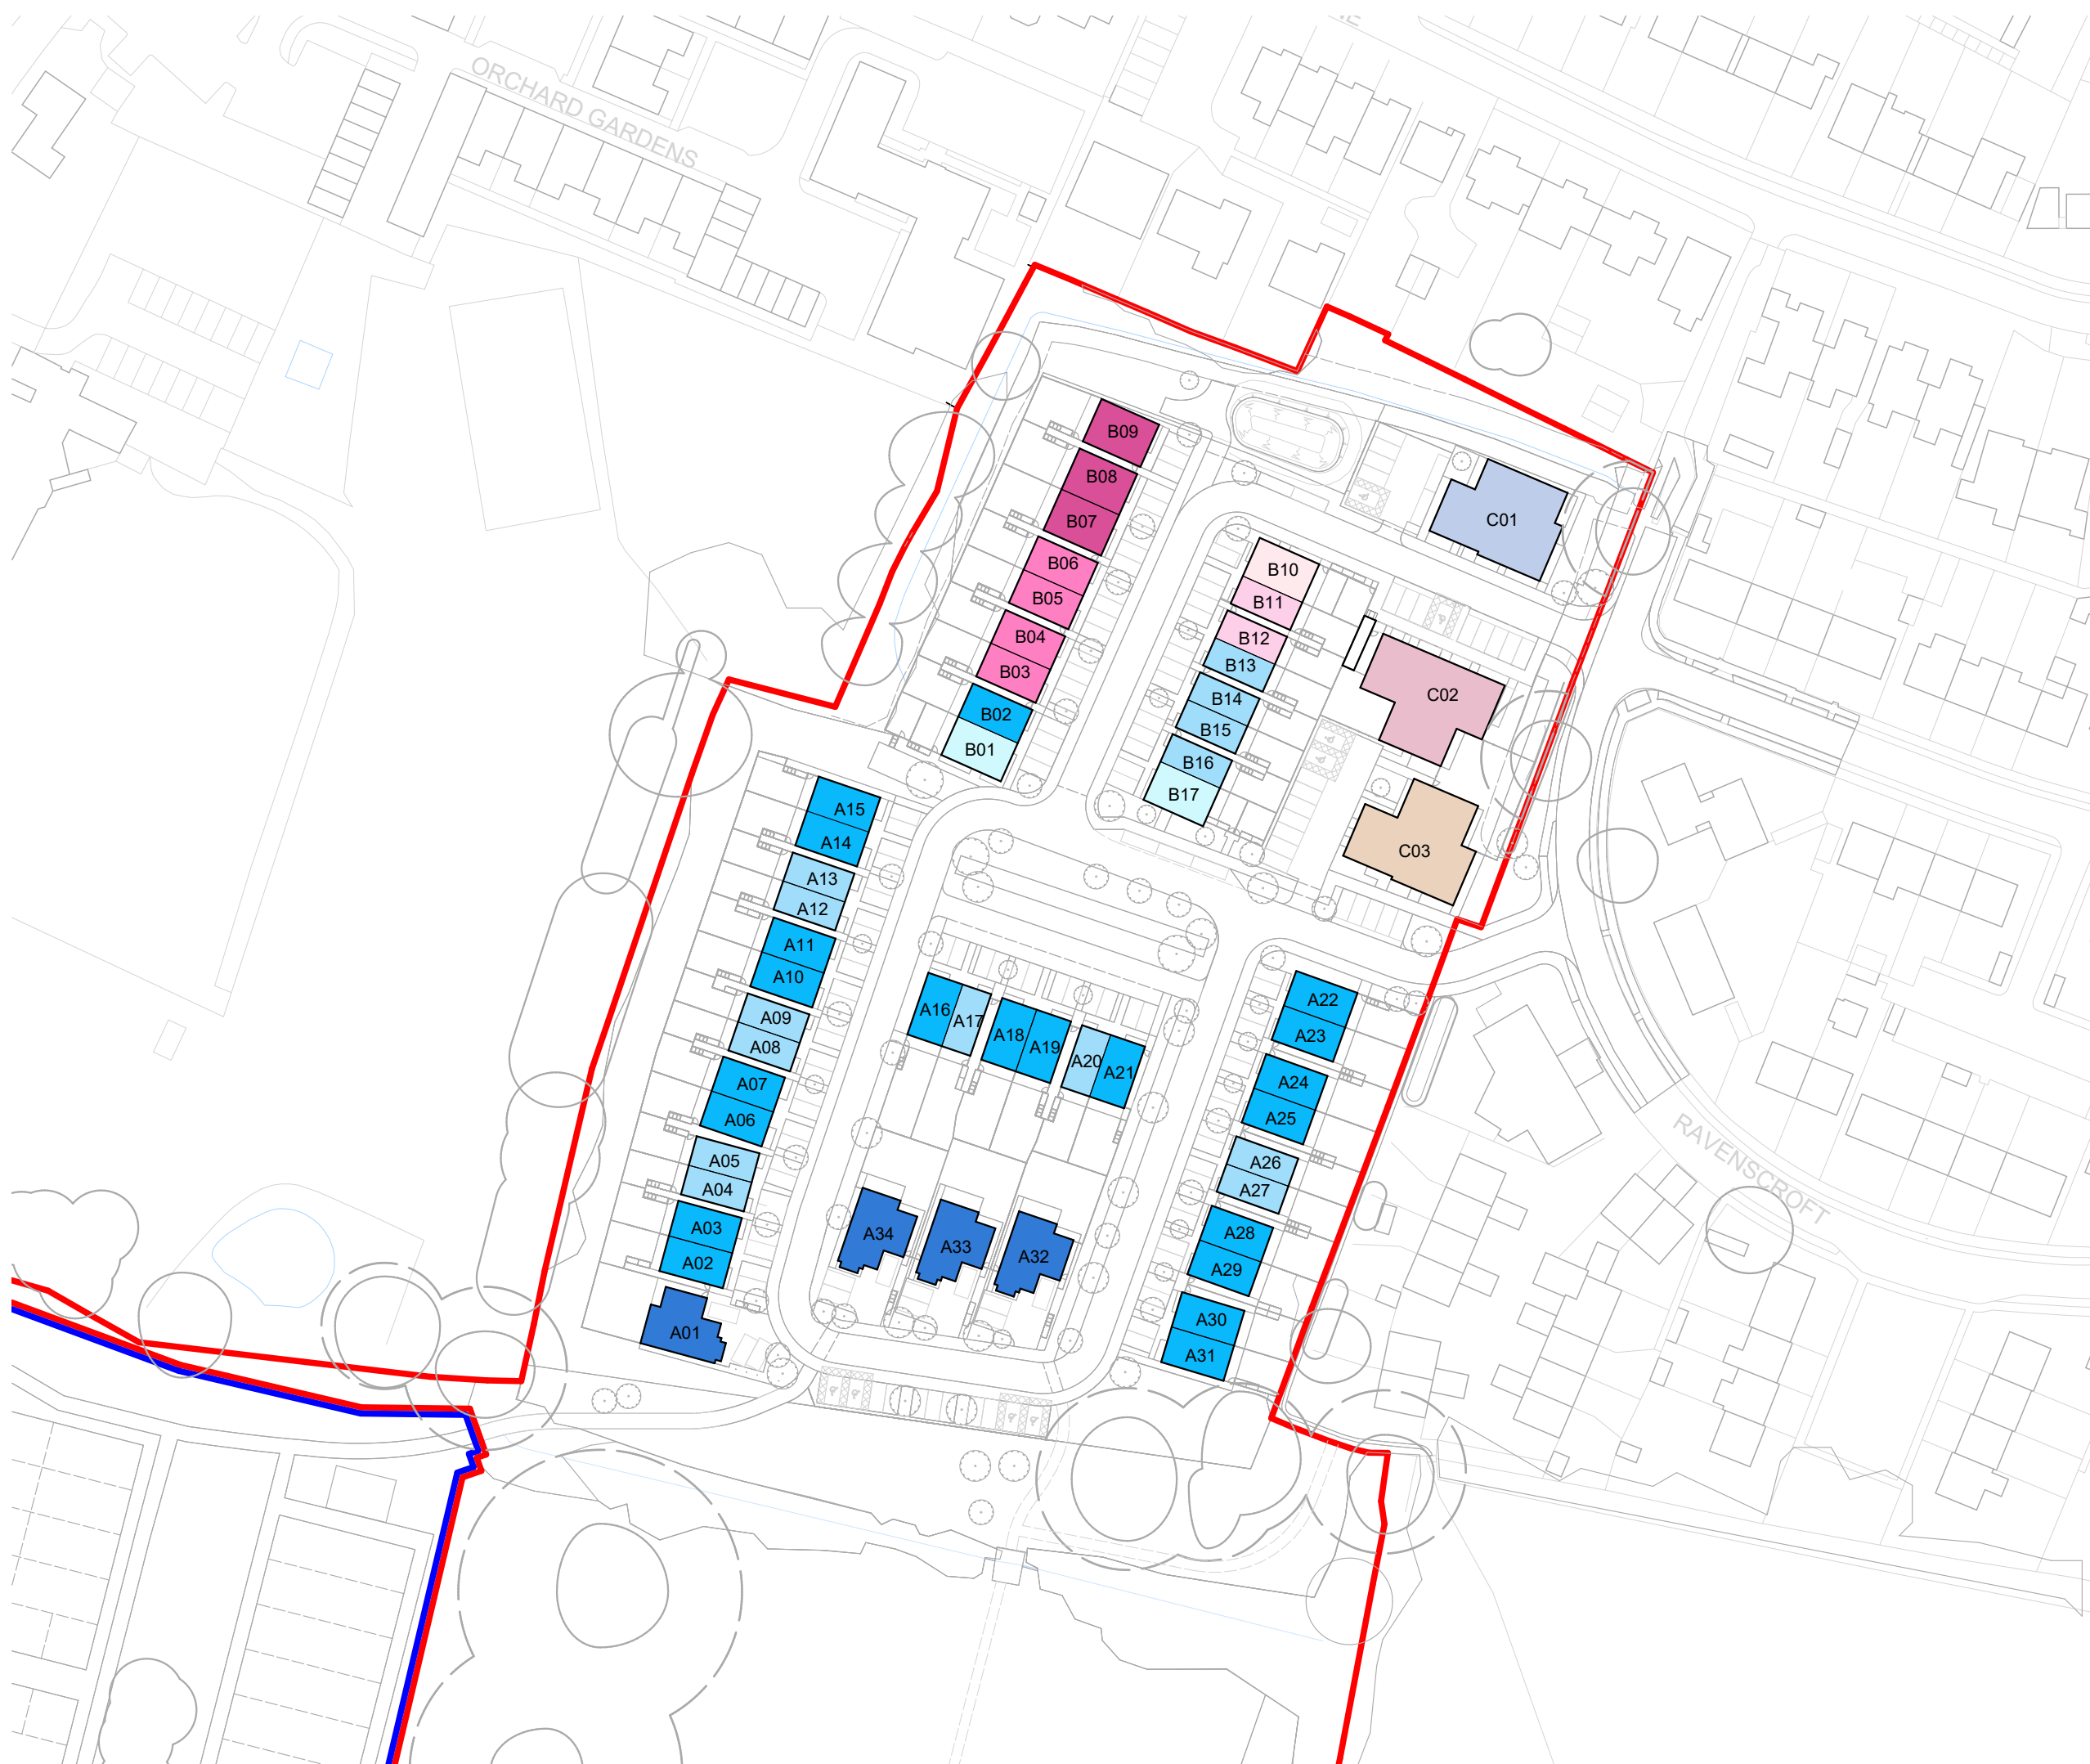

T0125
This drawing is the copyright of HNW Architects Ltd Registered No. 3589904
All dimensions must be verified on site prior to construction.
Do not scale this drawing except for Planning Application purposes.
Ordnance Survey Licence No. 100000200
Only PDF issues of this drawing are controlled. All other formats of this drawing (e.g. .dwg Autocad or .rvt Revit files) are uncontrolled and are used at your own risk.
This drawing must not be copied, transmitted or passed to a third party, without written consent.

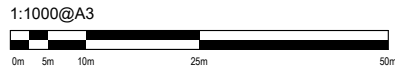

- KEY**
- Affordable**
- 1B2P Stacked Flats
 - 2B4P
 - 3B6P
 - 4B7P
 - Affordable Rent Building C02
 - Shared Ownership Building C03
- Market Sale**
- 1B2P Stacked Flats
 - 2B4P
 - 3B6P
 - 4B8P
 - Market Sale Building C01

	Mix				
	Affordable Rent	Shared Ownership	Market Sale	Total	% Mix
1B	5	3	6	14	17.9%
2B	8	5	19	32	41.0%
3B	4	0	21	25	32.1%
4B	3	0	4	7	9.0%
	20	8	50	78	

PL01	Planning Issue	GP	LD	18/09/26
Rev	Amendments	By	Chkd	Date



Document Status
Preliminary

Client Name
A2Dominion

Project Name
Land West of Ravenscroft, Storrington

Scale	HNW Project No.	Date Created
A3 - 1: 1000	26025	18/09/26

Document Title
Proposed Northern Parcel Tenure Plan

Document Reference	Revision
26025-HNW-ZZ-ZZ-DR-A-2111	PL01

Chichester Brighton & Hove London	61 North Street, Chichester, PO19 1NB Platt9rm, Church Road, Hove, BN3 2AF Spaces, 25 Wilton Road, SW1V 1LW	01243 533300 01273 932485 02030 987300
---	---	--