


NIGHTINGALE BARN

Shoreham Road, Henfield, England, BN5 9SF

© This drawing remains the property of MGI Architecture Ltd and shall not be copied without prior written consent.
All dimensions to be checked on site and any discrepancies to be reported before work commences.

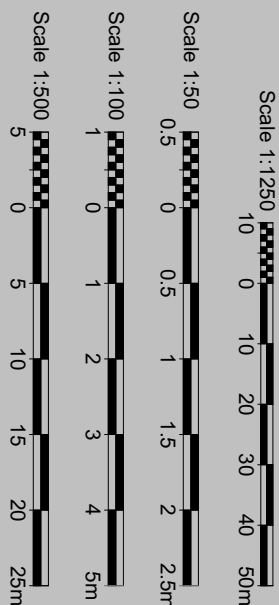


Mr David Lee


EXISTING DRAWINGS

1:1250, 1:100, 1:50

PL-100

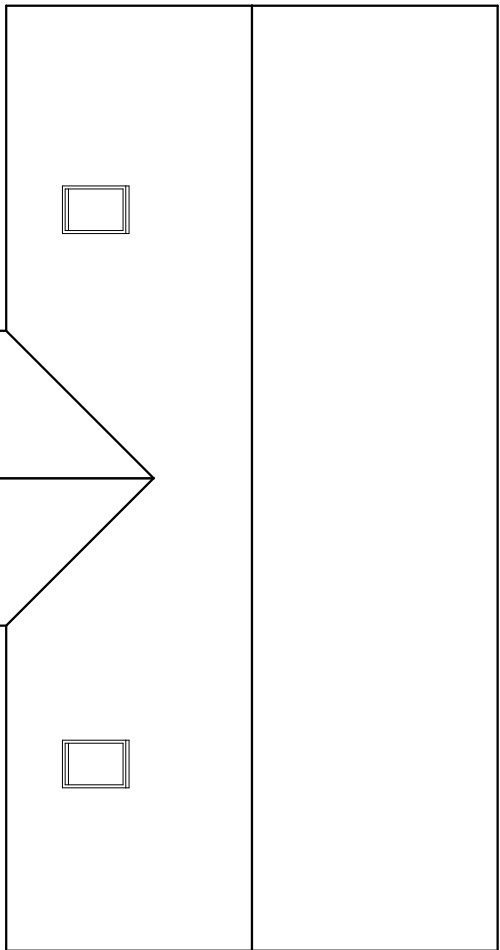


ROOF PLAN 1:100
Nightingale Hall Barn, Shoreham Road, BN5 9SF

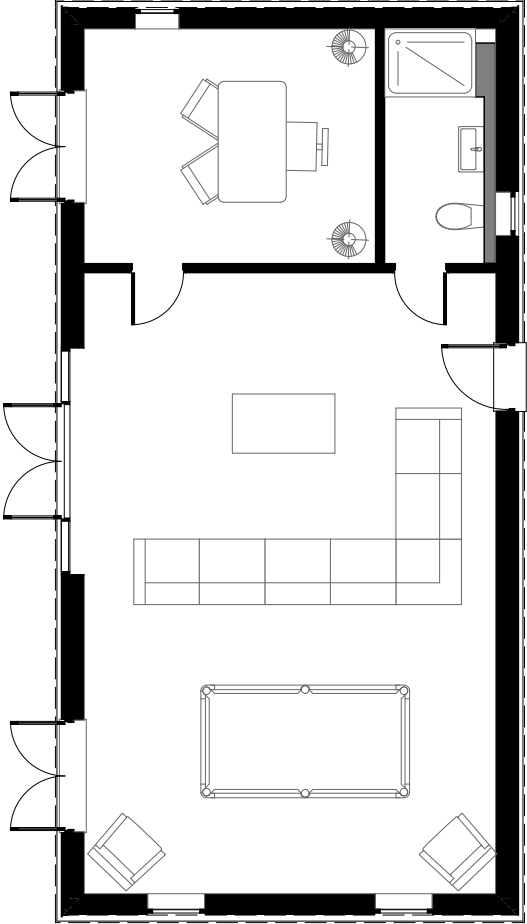


GROUND FLOOR 1:100
Nightingale Hall Barn, Shoreham Road, BN5 9SF




FRONT ELEVATION 1:50
Nightingale Hall Barn, Shoreham Road, BN5 9SF

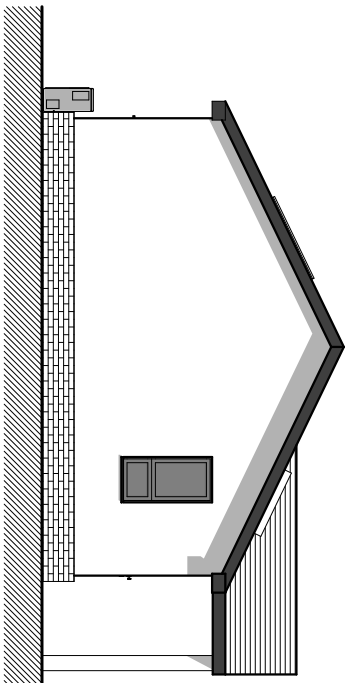


SIDE ELEVATION 1:100
Nightingale Hall Barn, Shoreham Road, BN5 9SF

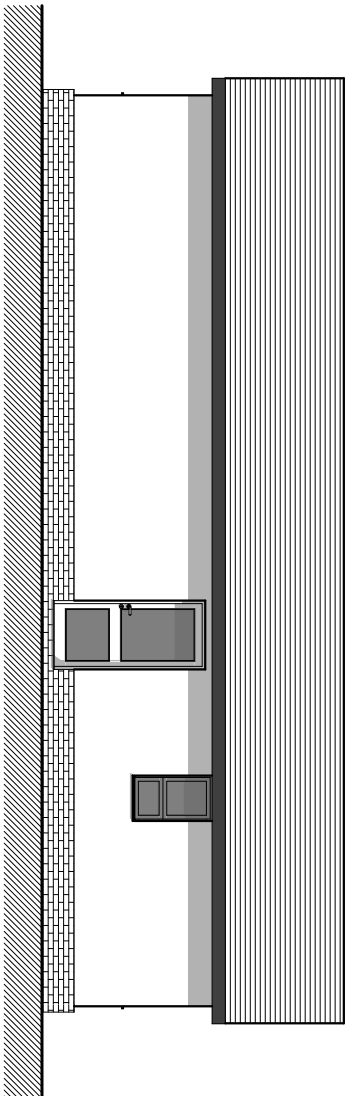

REAR ELEVATION 1:100
Nightingale Hall Barn, Shoreham Road, BN5 9SF

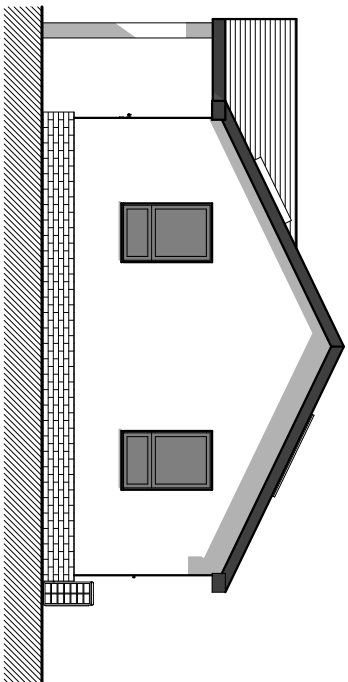

SIDE ELEVATION 1:100
Nightingale Hall Barn, Shoreham Road, BN5 9SF

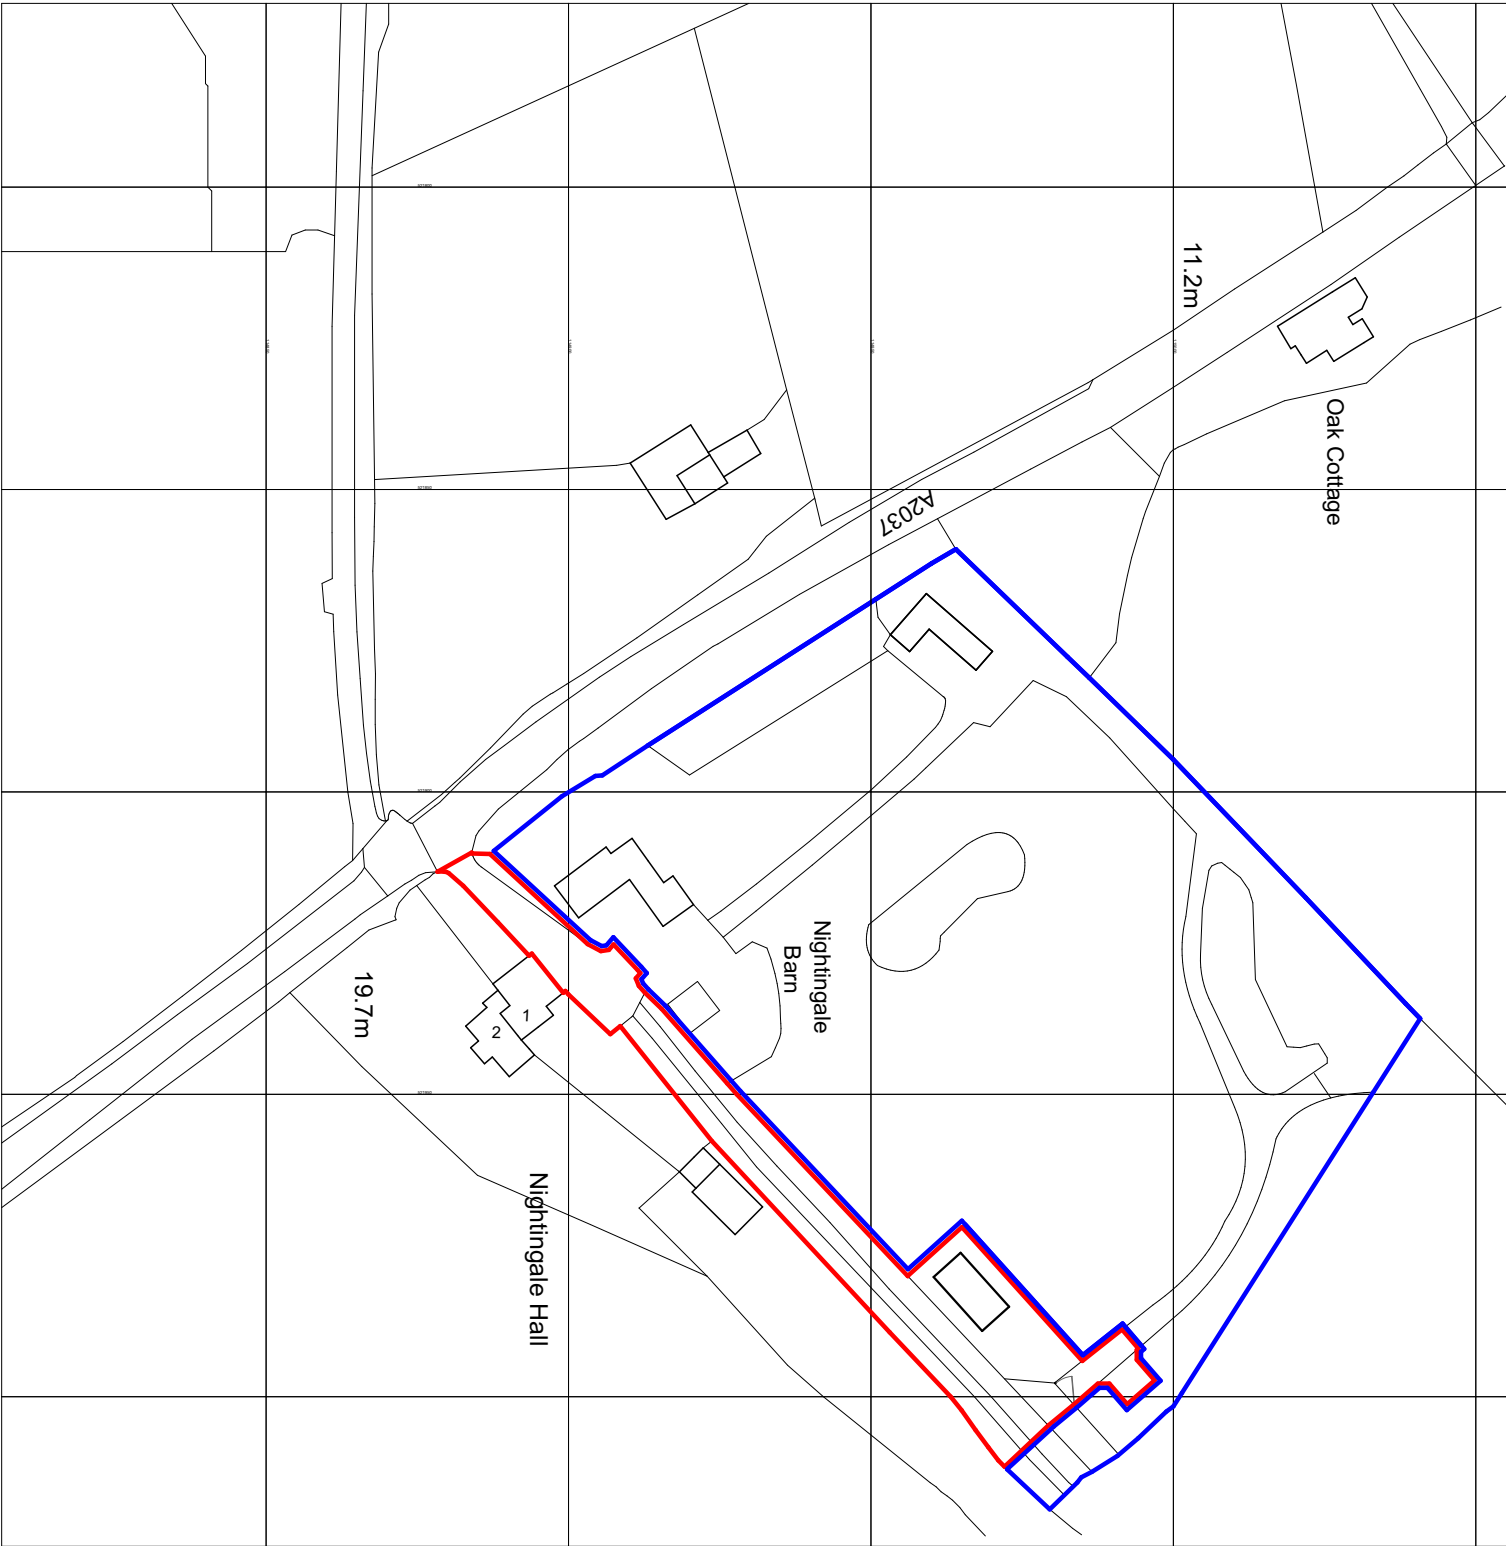

LOCATION PLAN 1:1250
Nightingale Hall Barn, Shoreham Road, BN5 9SF